N1/2 OF NE1/4 OF SE1/4 OF SEC.7, T.16S., R.24E., M.D.B.&M.

Tax Area Codes 014–59
001–001
001–033
001–043

DISCLAIMER

THIS MAP WAS PREPARED FOR LOCAL PROPERTY ASSESSMENT PURPOSES ONLY AND THE PARCELS SHOWN HEREON MAY NOT COMPLY WITH STATE AND LOCAL SUBDIVISION ORDINANCES, AND NO LIABILITY IS ASSUMED FOR THE USE OF THE INFORMATION SHOWN HEREON.

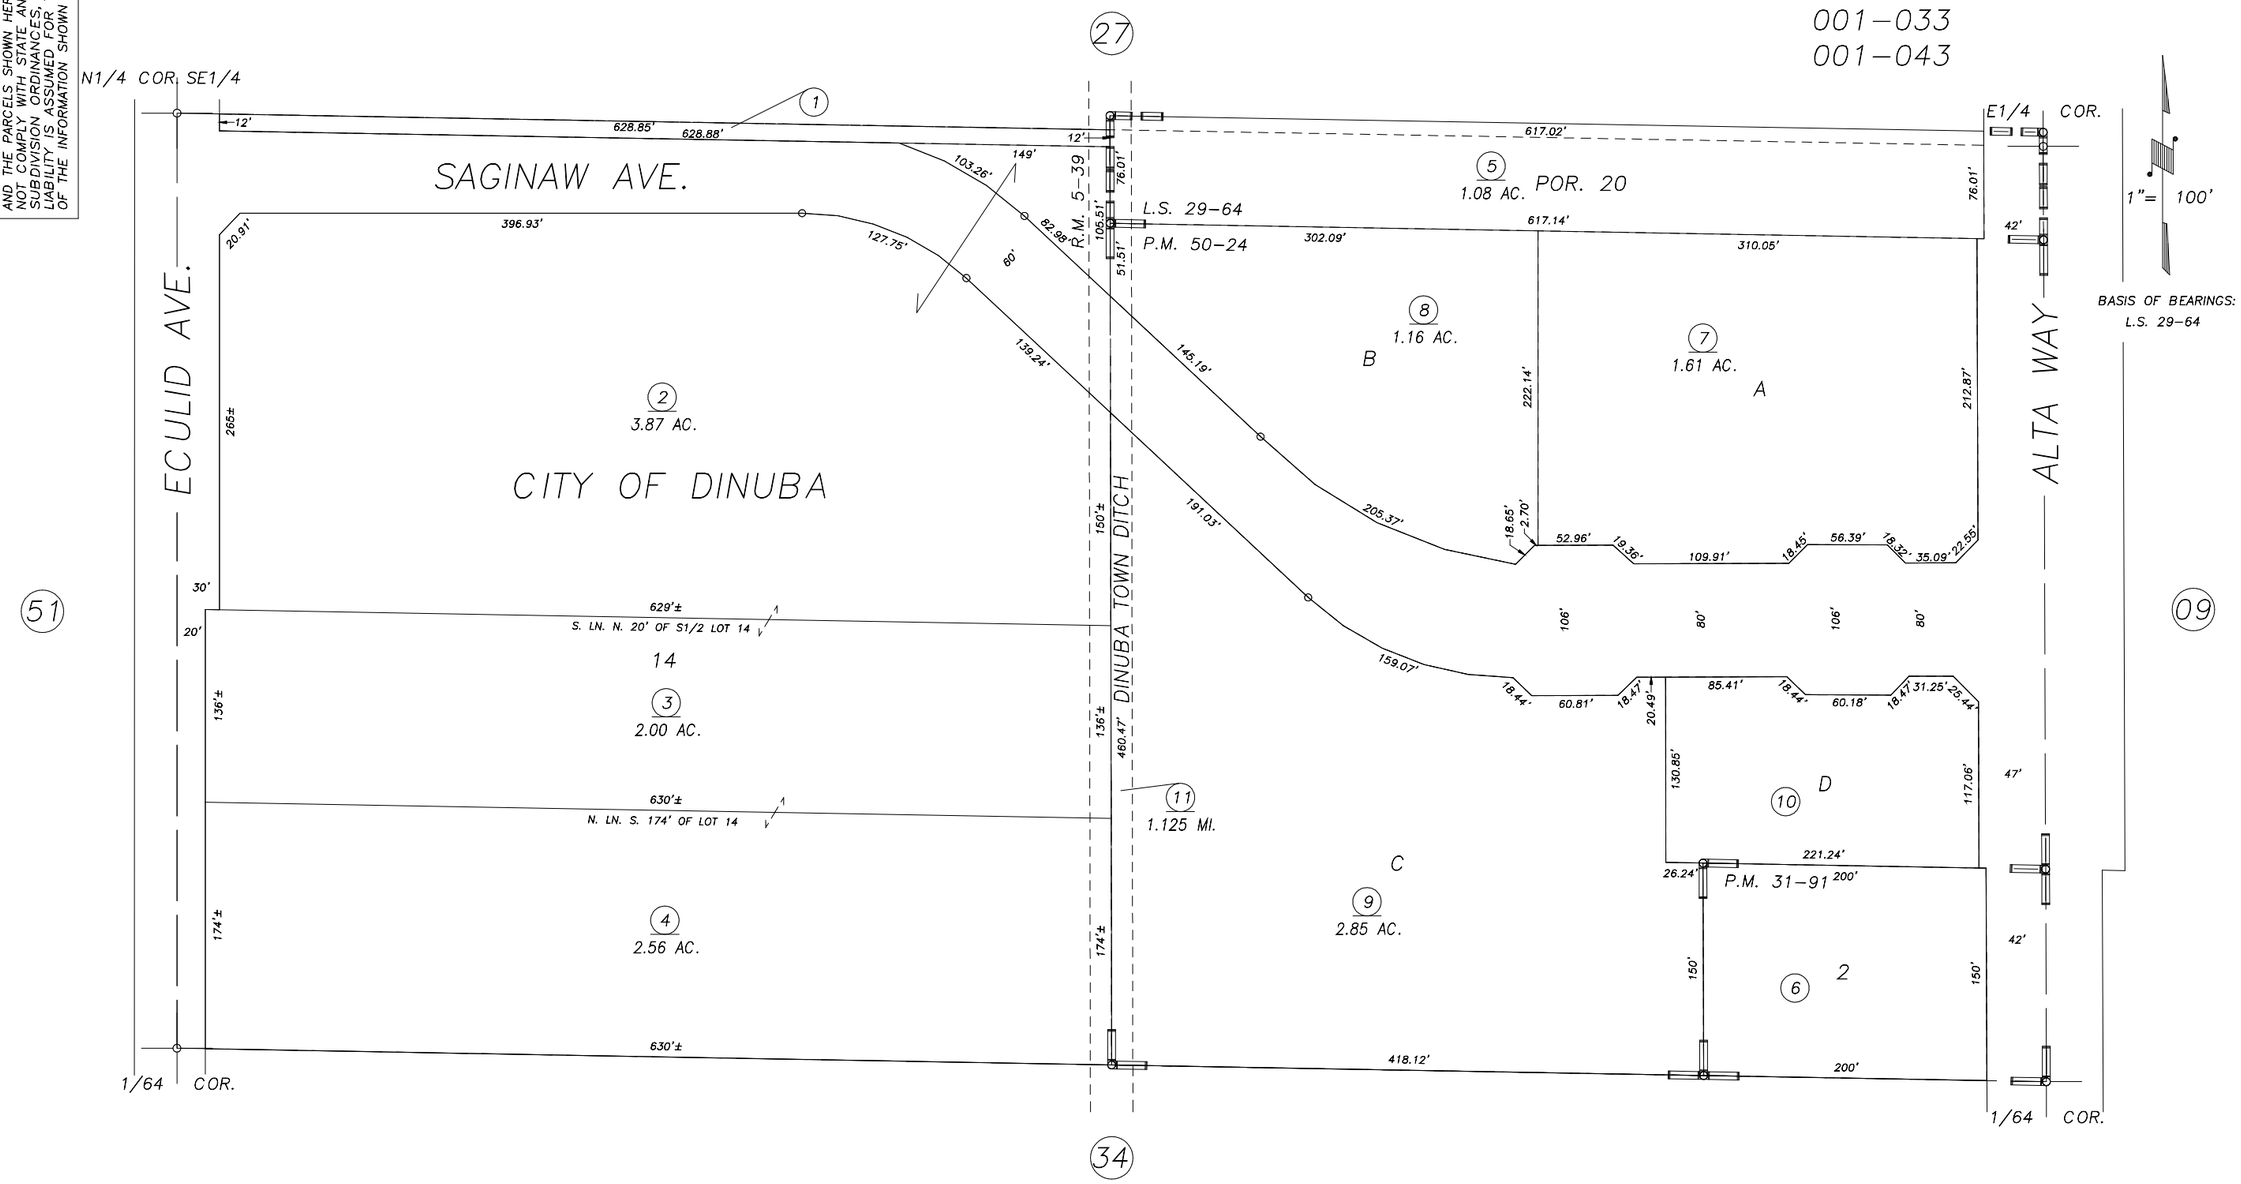

POR. MT. WHITNEY COLONY, R.M. 5–39
POR. PARCEL MAP NO.3090, P.M. 31–91
PARCEL MAP NO. 4919, P.M. 50–24
RECORD OF SURVEY, L.S. 29–64

CITY OF DINUBA
ASSESSOR'S MAPS BK.014 , PG.59
COUNTY OF TULARE, CALIFORNIA, U.S.A.

NOTE: Assessor's Parcel Numbers Shown in Circles (1)
Assessor's Block Numbers Shown in Elipses (123)

REVISION	DATE	TECH
2008–0076643	10/14/2009	ASG