POR. SE 1/4 OF NW 1/4 & NE 1/4 OF SW 1/4 SEC. 17, T. 16S., R. 24E., M.D.B.&M.

TAX CODE AREA
001-014
001-007

DISCLAIMER

THIS MAP WAS PREPARED FOR LOCAL PROPERTY ASSESSMENT PURPOSES ONLY. THE PARCELS SHOWN HEREON MAY NOT COMPLY WITH STATE AND LOCAL SUBDIVISION ORDINANCES. NO LIABILITY IS ASSUMED FOR THE USE OF THE INFORMATION HEREON.

REVISED: 06/12/2013
REASON: 1 COMBINE: BLK.144,
CAD TECH: RLW APN 15

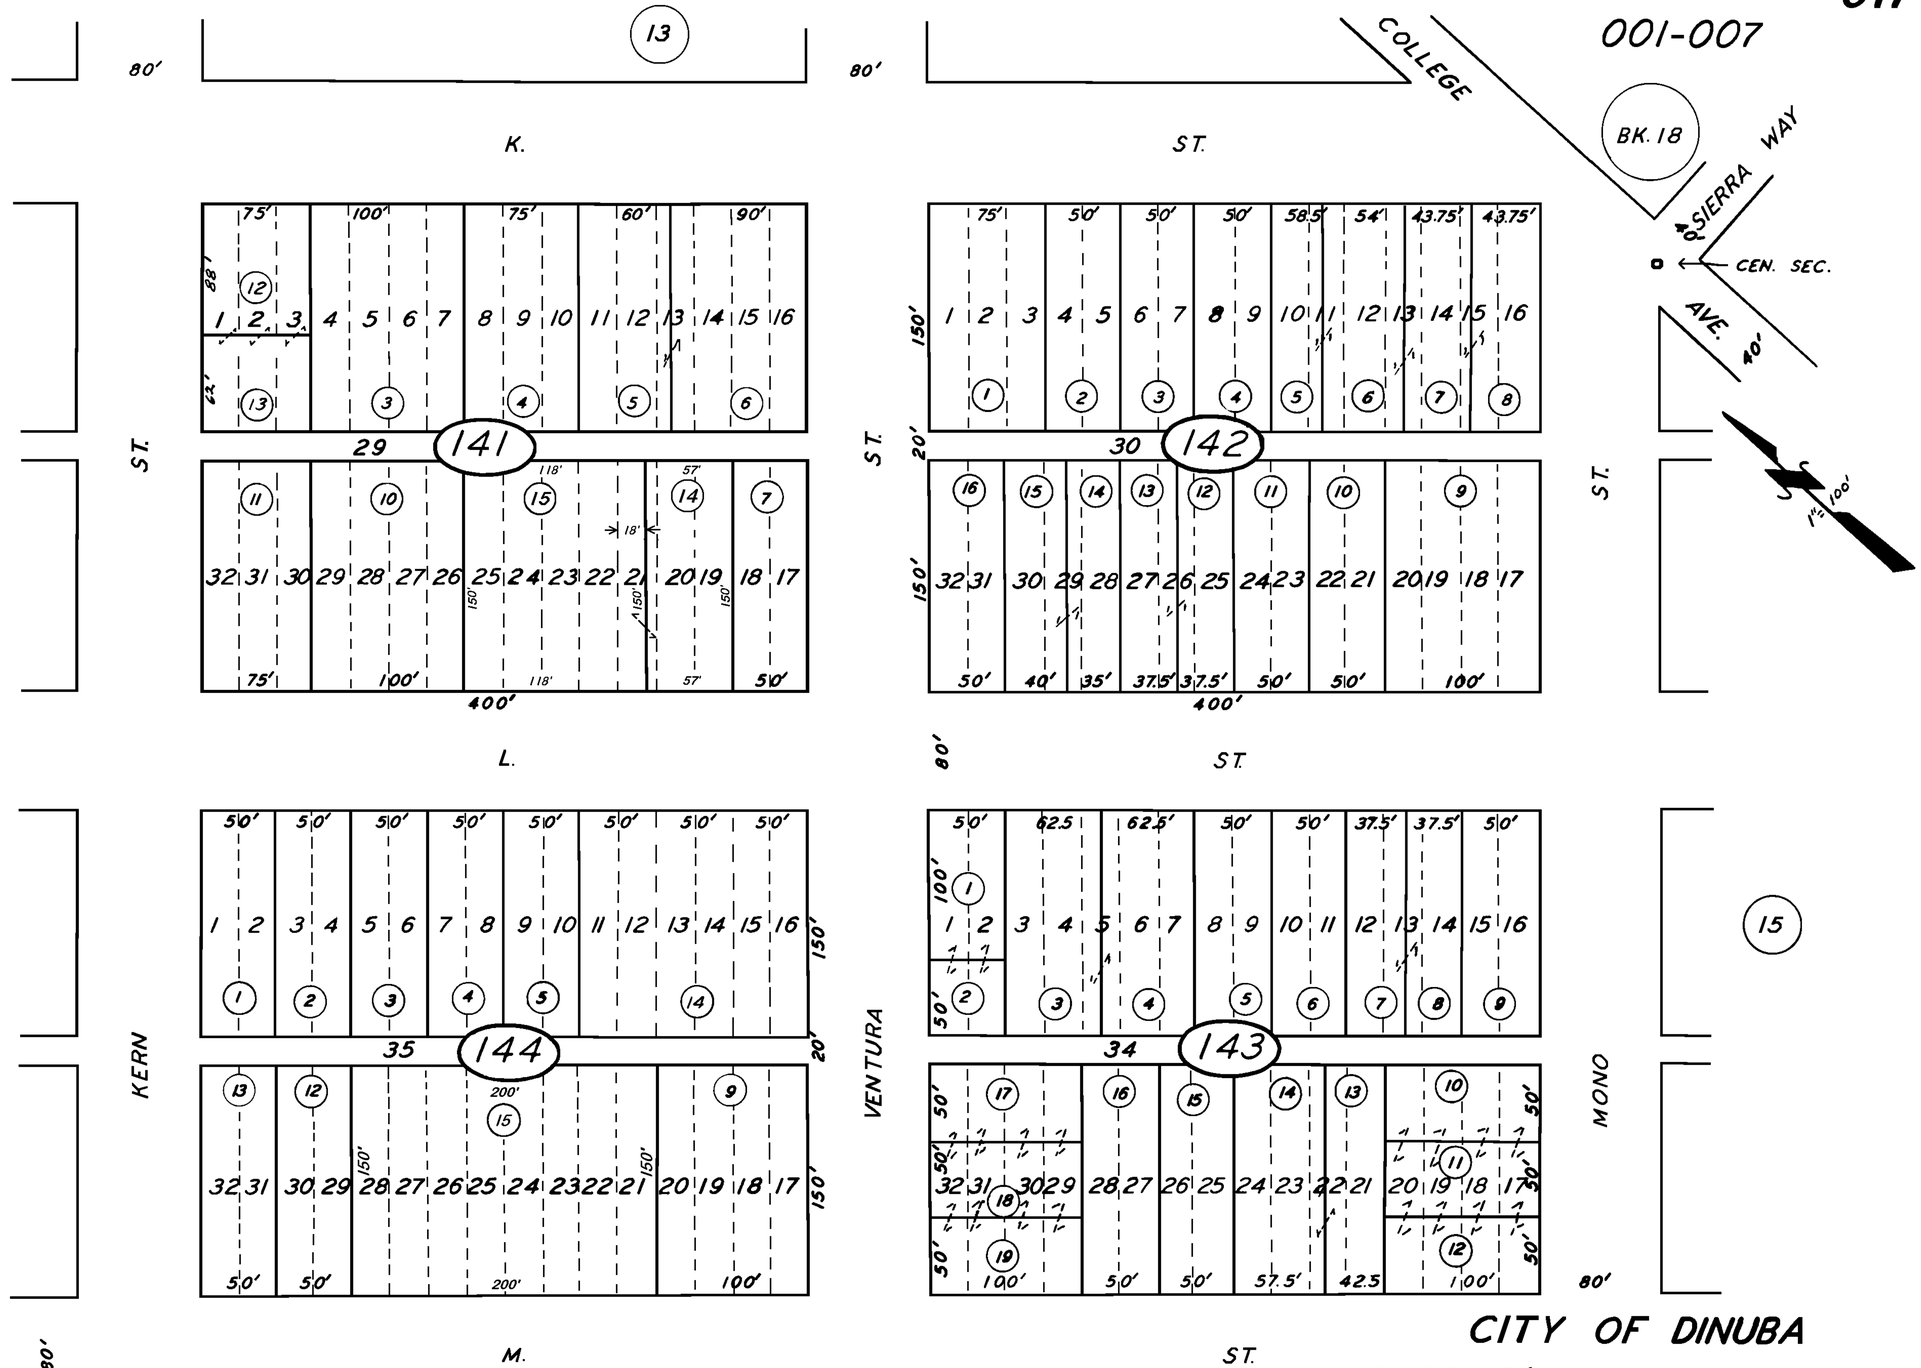

CITY OF DINUBA
ASSESSOR'S MAPS BK. 17, PG. 14
COUNTY OF TULARE, CALIF.

POR. TOWN OF DINUBA, R.M. 3-15

30

NOTE — ASSESSOR'S BLOCK NUMBERS SHOWN IN ELLIPSES
ASSESSOR'S PARCEL NUMBERS SHOWN IN CIRCLES