POR. OF NE 1/4 SEC. 17, T.16S., R.24E., M. D. B. & M.

TAX CODE AREA 18-03

1-035
1-033

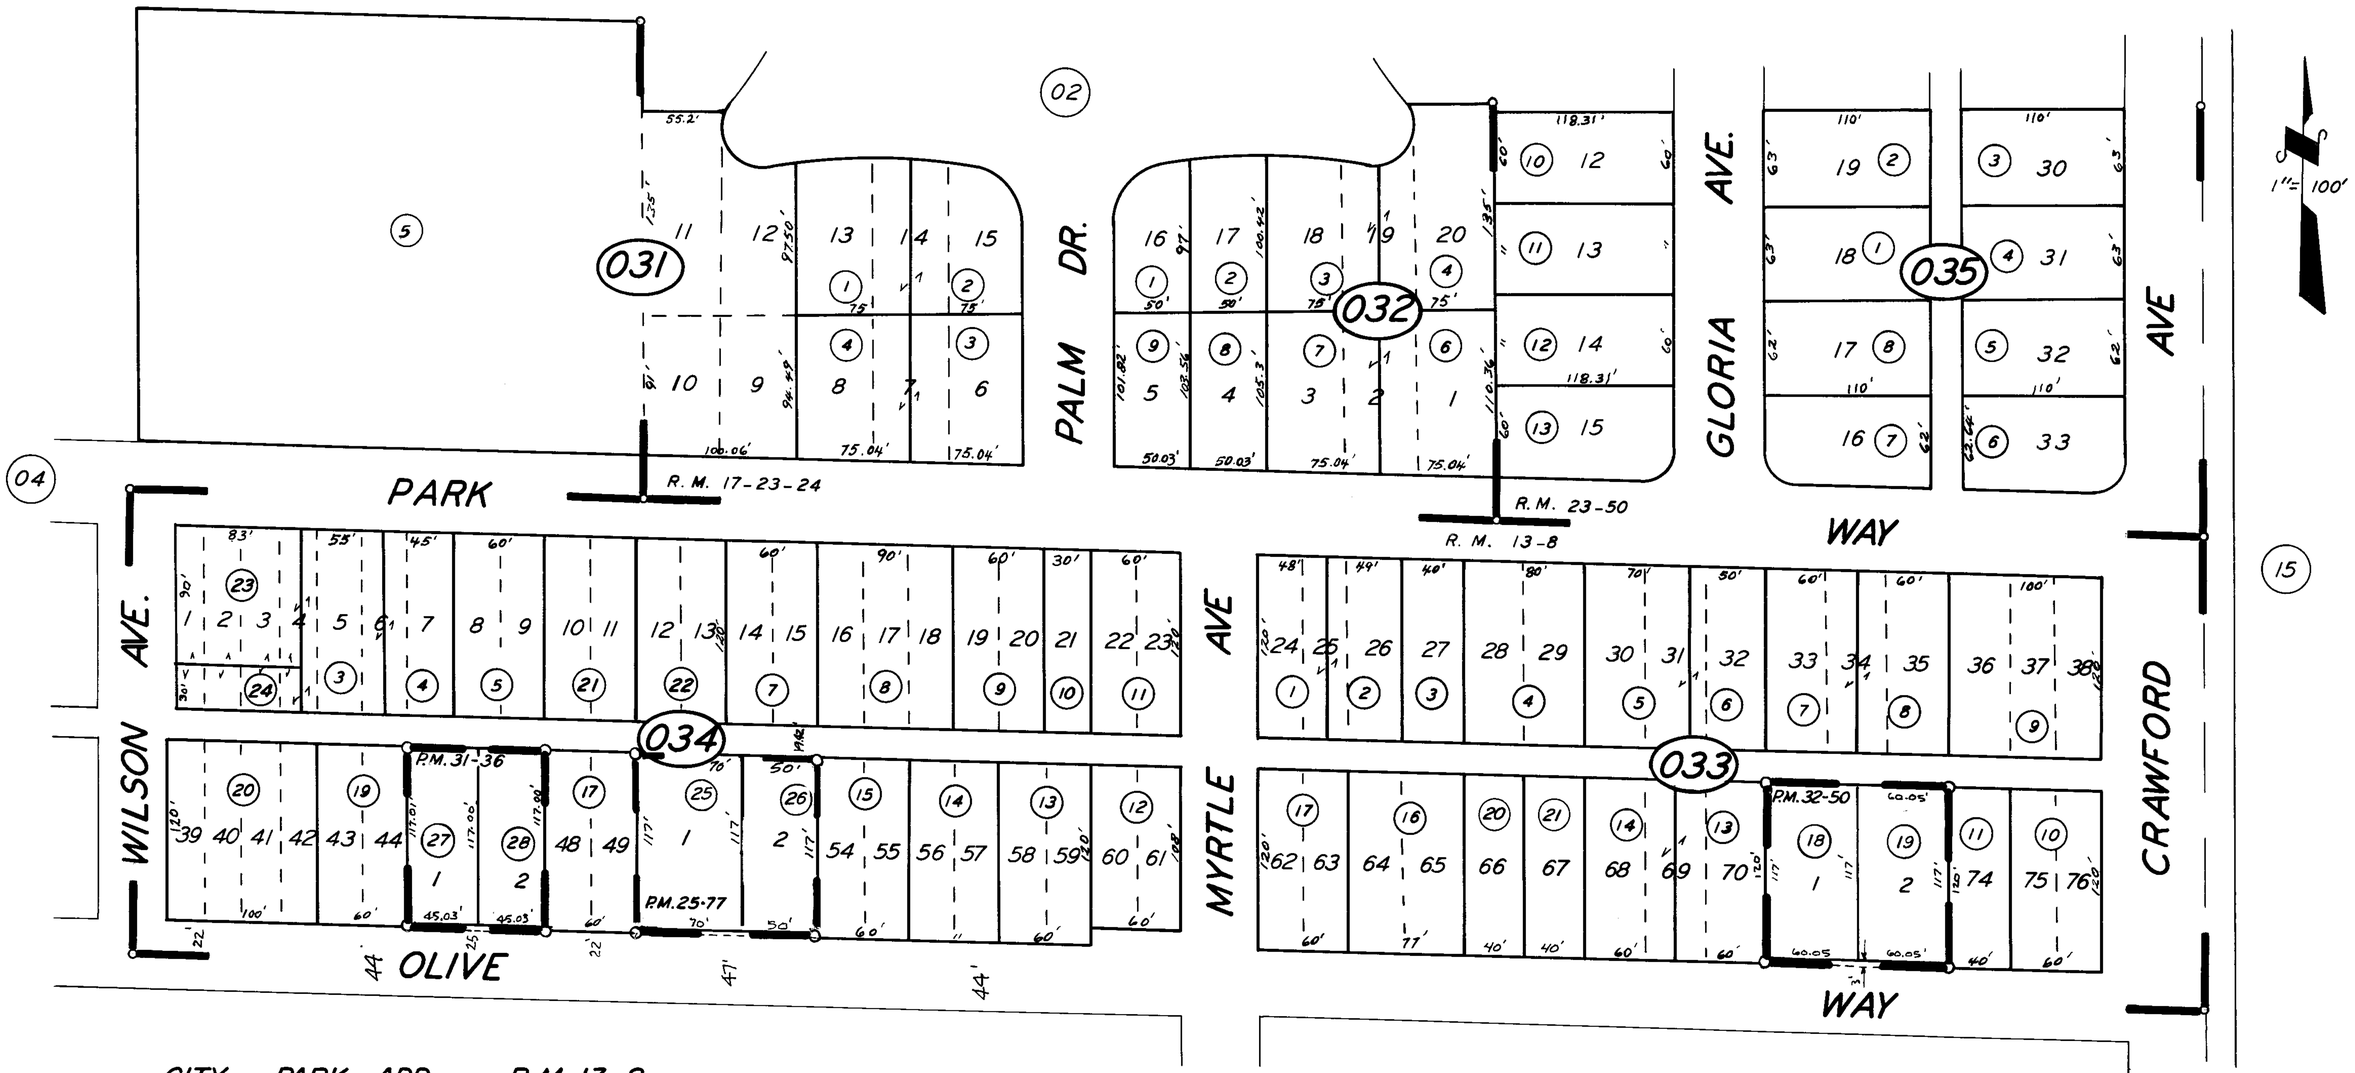

CITY PARK ADD., R.M. 13-8
POR. PALM COURT, R.M. 17-23 & 24
POR. HARTMANN TRACT, R.M. 23-50
PARCEL MAP 2476, P.M. 25-77
PARCEL MAP 3035, P.M. 31-36
PARCEL MAP 3149, P.M. 32-50

CITY OF DINUBA

ASSESSOR'S MAPS BK. 18, PG. 03

COUNTY OF TULARE, CALIF.

NOTE — ASSESSOR'S BLOCK NUMBERS SHOWN IN ELLIPSES
ASSESSOR'S PARCEL NUMBERS SHOWN IN CIRCLES