DISCLAIMER

THIS MAP WAS PREPARED FOR LOCAL PROPERTY ASSESSMENT PURPOSES ONLY. THE PARCELS SHOWN HEREON MAY NOT COMPLY WITH STATE AND LOCAL SUBDIVISION ORDINANCES. NO LIABILITY IS ASSUMED FOR THE USE OF THE INFORMATION HEREON.

REVISED: 09/17/2010
REASON: ADJ. PG. UPDATE
CAD TECH: CBT

N½ OF NE¼ OF SE¼ SEC. 17, T.16S., R.24E., M. D. B. & M.

TAX CODE AREA

001-033
001-007

018-10

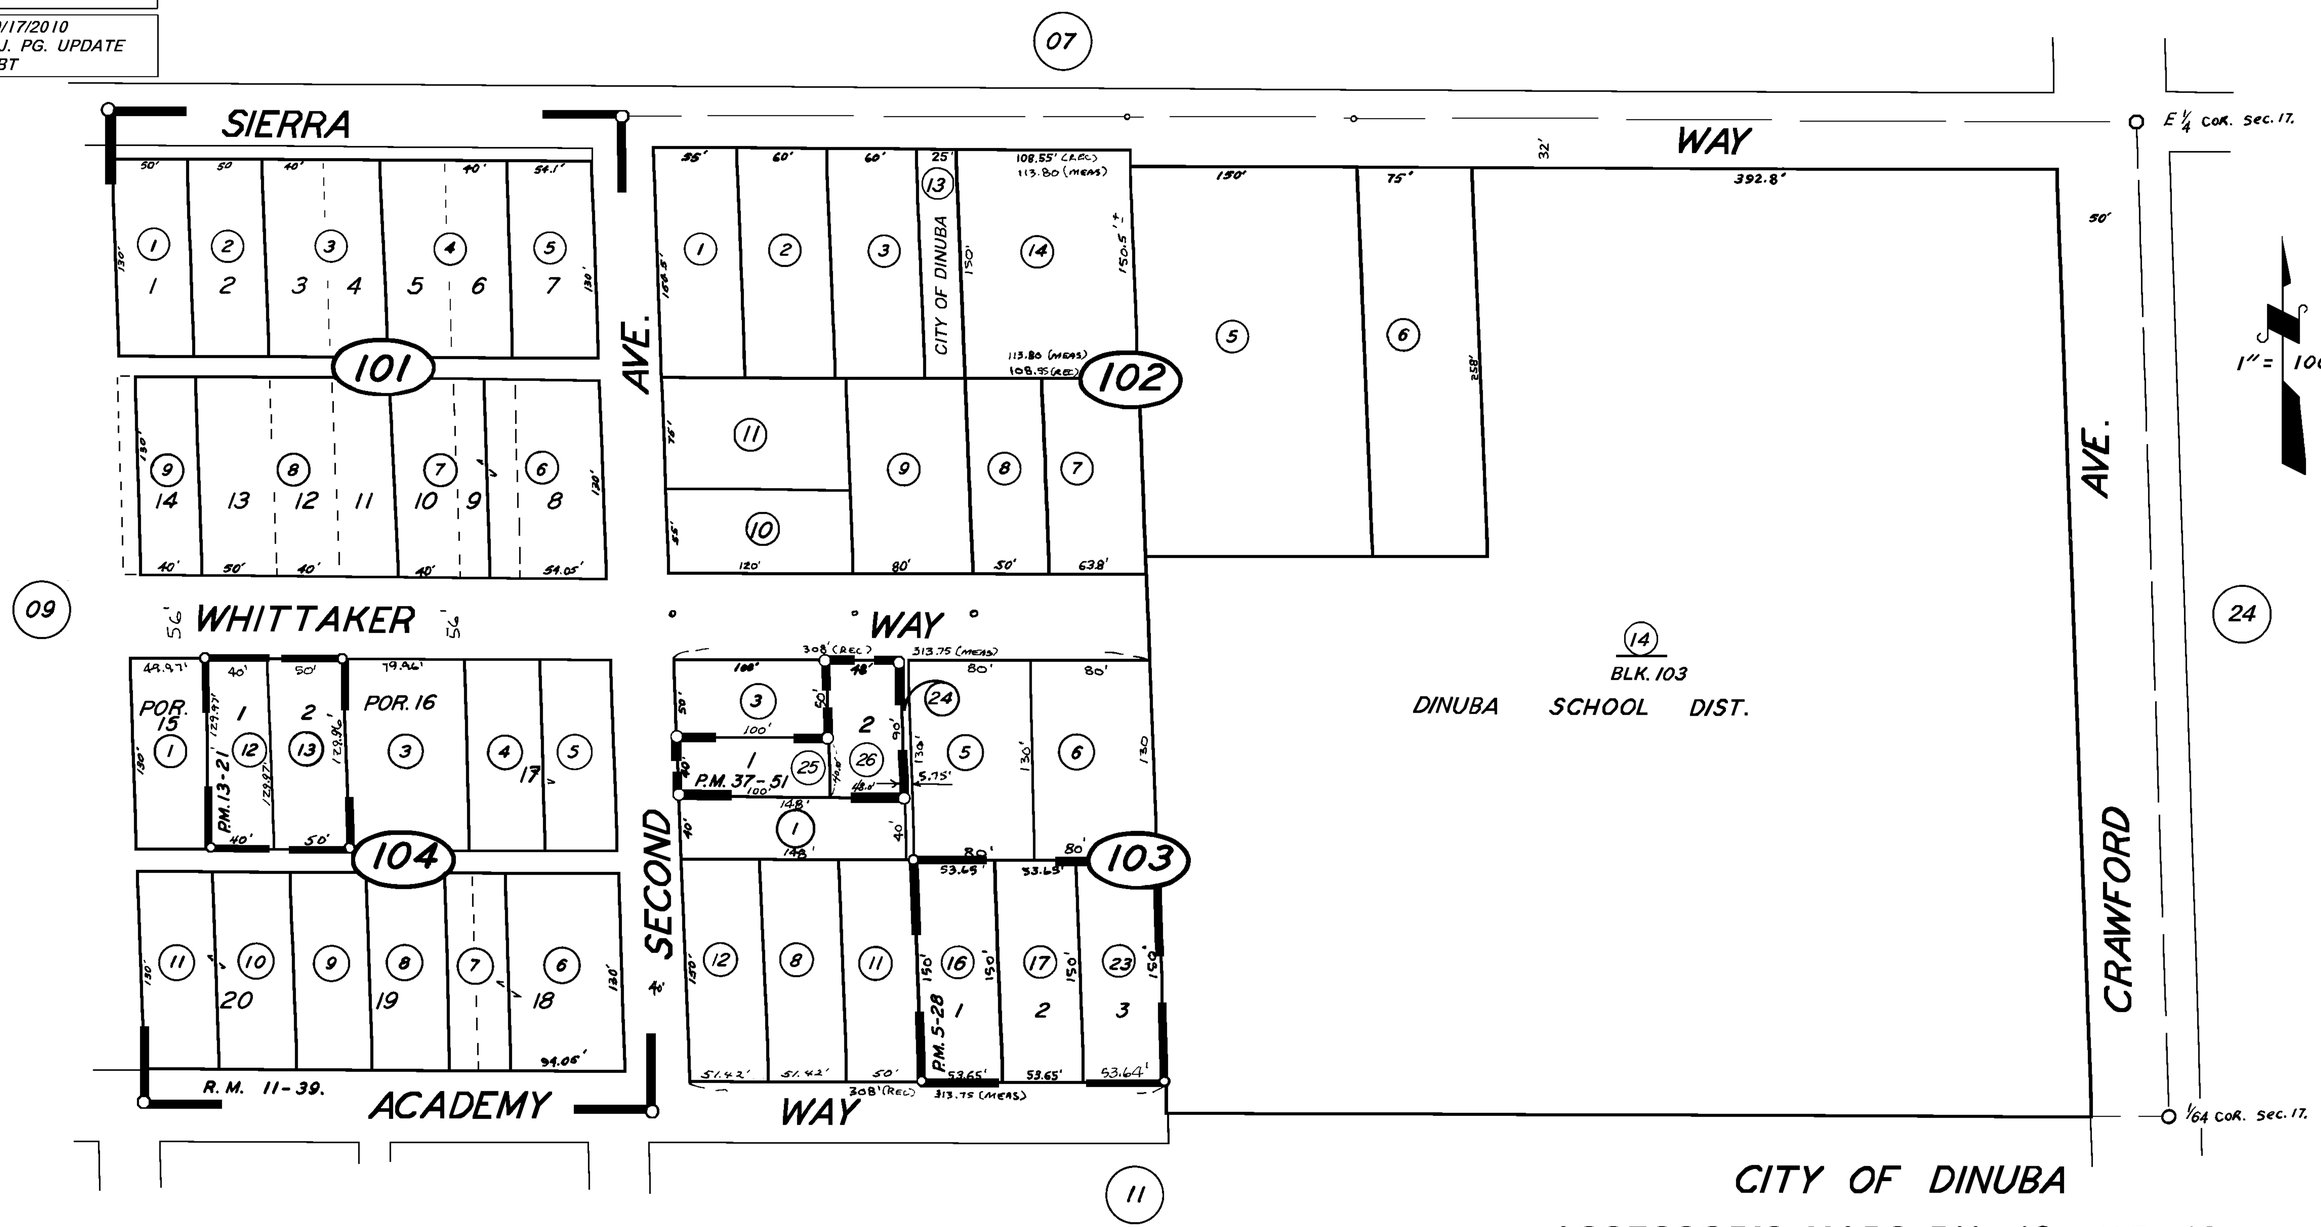

CITY OF DINUBA
ASSESSOR'S MAPS BK. 18, PG. 10.
COUNTY OF TULARE, CALIF.

WORD'S ADD., R.M. 11-39.
PARCEL MAP 1220, P.M. 13-21
PARCEL MAP 428, P.M. 5-28
PARCEL MAP 3648, P.M. 37-51

NOTE — ASSESSOR'S BLOCK NUMBERS SHOWN IN ELLIPSES
ASSESSOR'S PARCEL NUMBERS SHOWN IN CIRCLES