DISCLAIMER

THIS MAP WAS PREPARED FOR LOCAL PROPERTY ASSESSMENT PURPOSES ONLY. THE PARCELS SHOWN HEREON MAY NOT COMPLY WITH STATE AND LOCAL SUBDIVISION ORDINANCES. NO LIABILITY IS ASSUMED FOR THE USE OF THE INFORMATION HEREON.

REVISED: 06/26/2013
REASON: 2012-0078158
CAD TECH: ASG

S½ OF NE ¼ OF SE ¼ SEC. 17, T.16S., R.24E., M. D. B. & M.

TAX CODE AREA 018-11
001-007
001-033
001-047

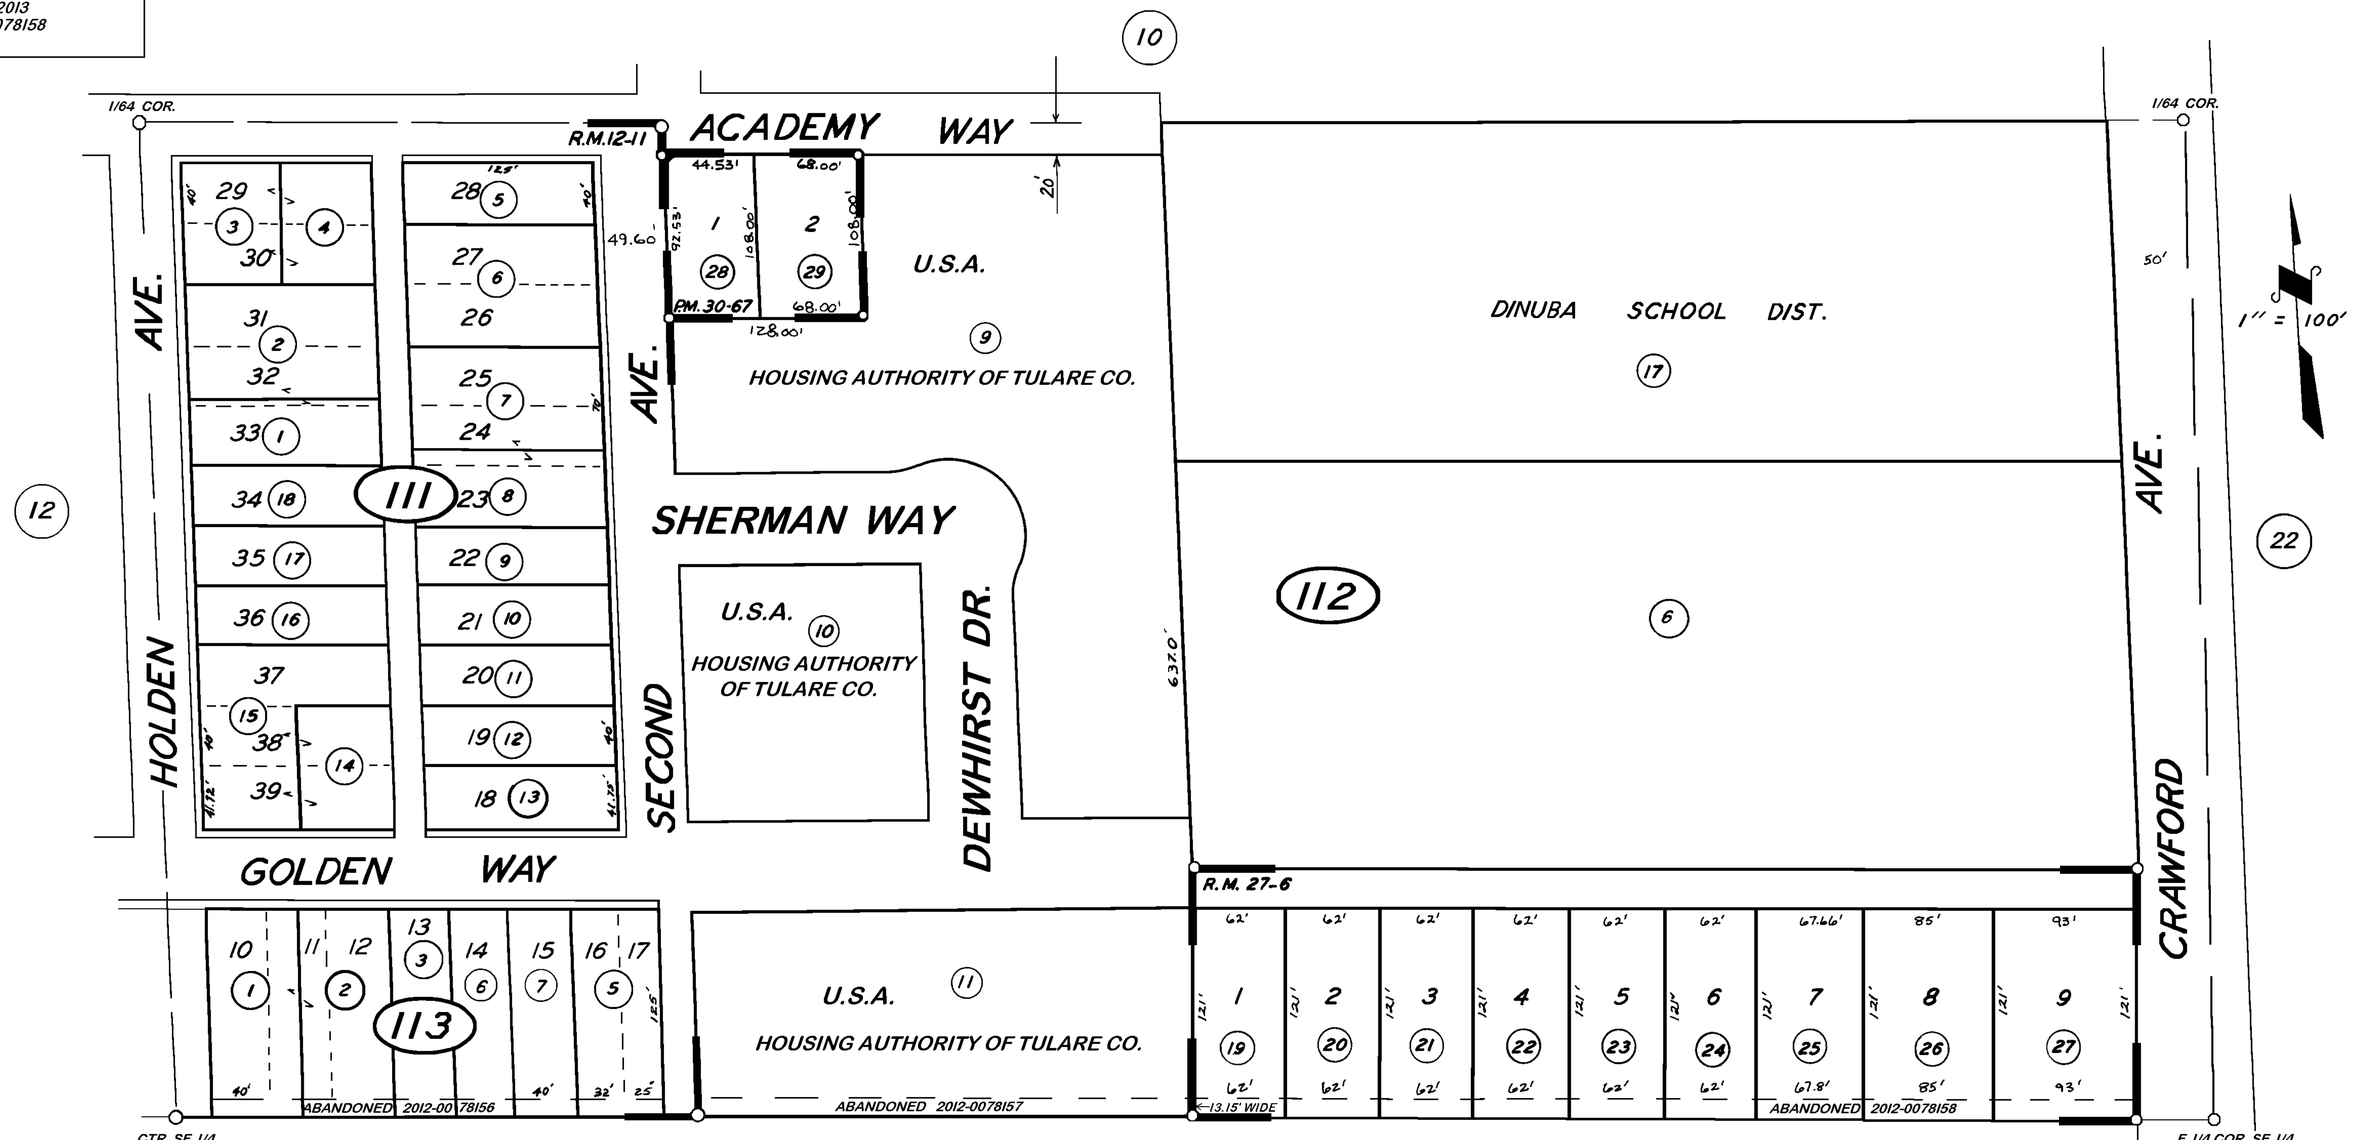

CITY OF DINUBA
ASSESSOR'S MAPS BK. 018, PG. 11.
COUNTY OF TULARE, CALIF.

POR. GOLDEN ADD., R.M. 12-11.
ALINE TRACT, R.M. 27-6
PARCEL MAP 2966, P.M. 30-67

NOTE — ASSESSOR'S BLOCK NUMBERS SHOWN IN ELLIPSES
ASSESSOR'S PARCEL NUMBERS SHOWN IN CIRCLES