S1/2 OF NW1/4 OF SW1/4 SEC.16, T.16S., R.24E., M.D.B.&M.

Tax Area Codes 018–22
001–033
001–048

DISCLAIMER

THIS MAP WAS PREPARED FOR LOCAL PROPERTY ASSESSMENT PURPOSES ONLY AND THE PARCELS SHOWN HEREON MAY NOT COMPLY WITH STATE AND LOCAL SUBDIVISION ORDINANCES, AND NO LIABILITY IS ASSUMED FOR THE USE OF THE INFORMATION SHOWN HEREON.

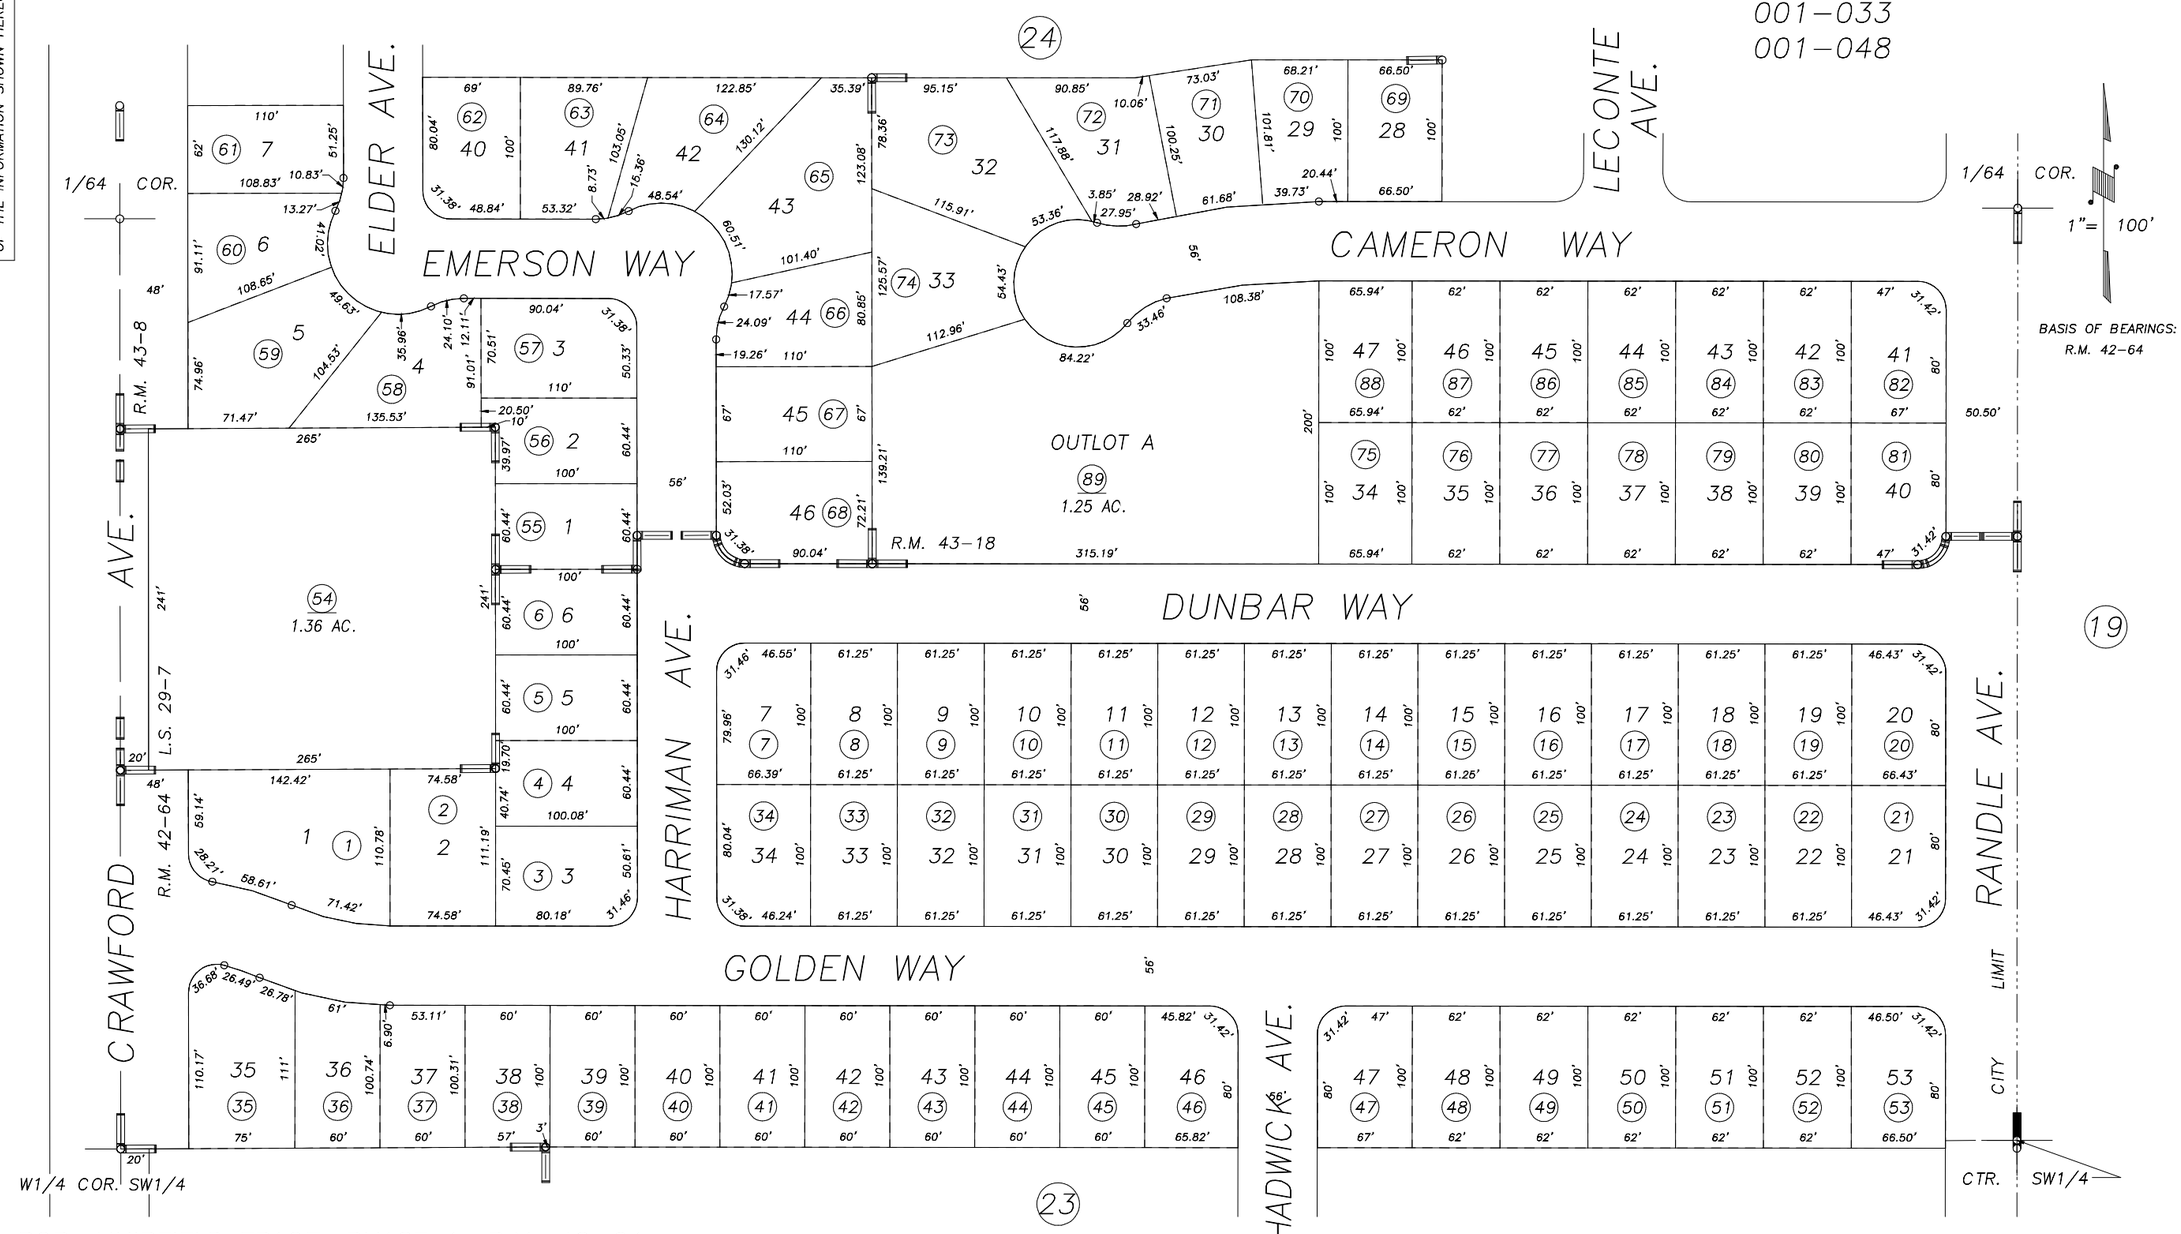

POR. MUIRFIELD TRACT, PHASE 1, R.M. 42–64
RECORD OF SURVEY, L.S. 29–7
POR. MUIRFIELD TRACT – PHASE 2, R.M. 43–8
POR. MUIRFIELD TRACT – PHASE 3, R.M. 43–18

VICINITY OF DINUBA
ASSESSOR'S MAPS BK.018 , PG.22
COUNTY OF TULARE, CALIFORNIA, U.S.A.

NOTE: Assessor's Parcel Numbers Shown in Circles (1)
Assessor's Block Numbers Shown in Elipses (123)

REVISION	DATE	TECH
2011–0054656	10/31/2011	LLB