S1/2 OF SW1/4 OF SE1/4 SEC.17, T.16S., R.24E., M.D.B.&M.

Tax Area Codes 018–25

001–007
001–033
001–044
001–047

DISCLAIMER

THIS MAP WAS PREPARED FOR LOCAL PROPERTY ASSESSMENT PURPOSES ONLY AND THE PARCELS SHOWN HEREON MAY NOT COMPLY WITH STATE AND LOCAL SUBDIVISION ORDINANCES, AND NO LIABILITY IS ASSUMED FOR THE USE OF THE INFORMATION SHOWN HEREON.

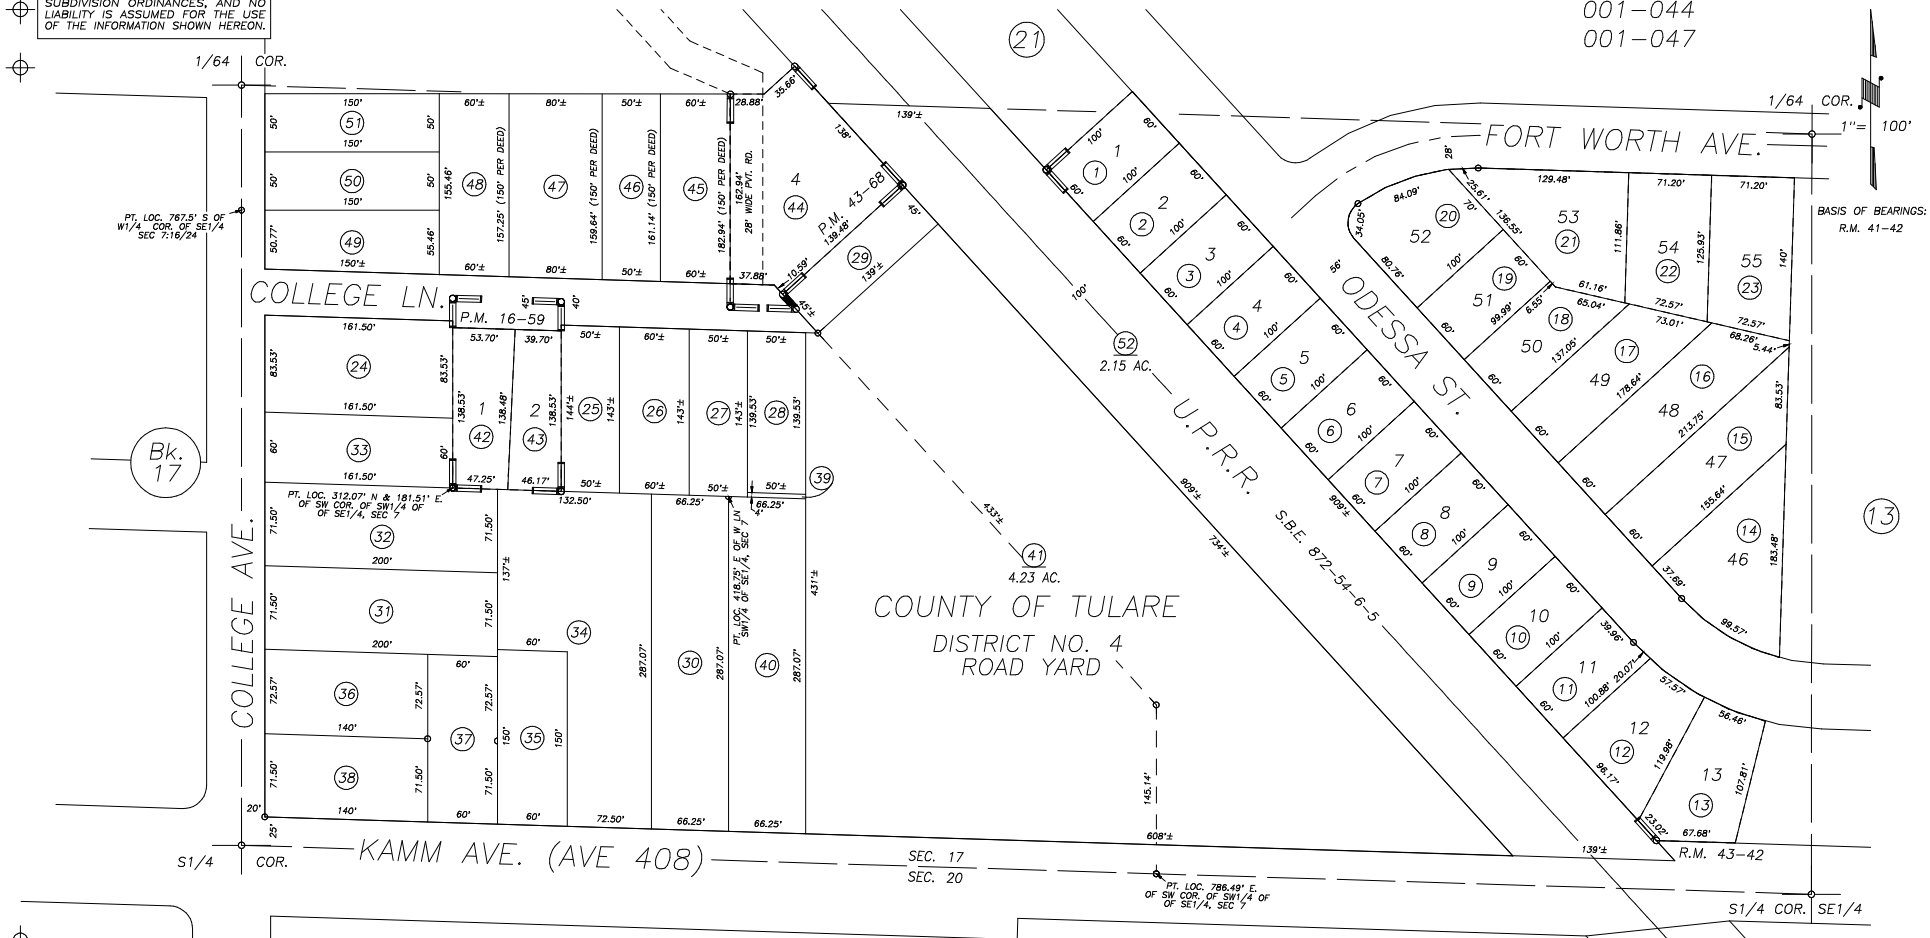

PARCEL MAP NO. 1558, P.M. 16–59
POR. PARCEL MAP NO. 4264, P.M. 43–68
POR. PARKSIDE VILLAGE UNIT NO. 2, R.M. 43–42

CITY OF DINUBA
ASSESSOR'S MAPS BK. 018 , PG. 25
COUNTY OF TULARE, CALIFORNIA, U.S.A.

NOTE: Assessor's Parcel Numbers Shown in Circles (1)
Assessor's Block Numbers Shown in Ellipses (123)

REVISION	DATE	TECH
2014–0020611	06/05/2014	JRS