DISCLAIMER

THIS MAP WAS PREPARED FOR LOCAL PROPERTY ASSESSMENT PURPOSES ONLY AND THE PARCELS SHOWN HEREON MAY NOT COMPLY WITH STATE AND LOCAL SUBDIVISION ORDINANCES, AND NO LIABILITY IS ASSUMED FOR THE USE OF THE INFORMATION SHOWN HEREON.

S1/2 SEC.3, T.16S., R.24E., M.D.B.&M.

Tax Area Code 021–02
167–000
167–002

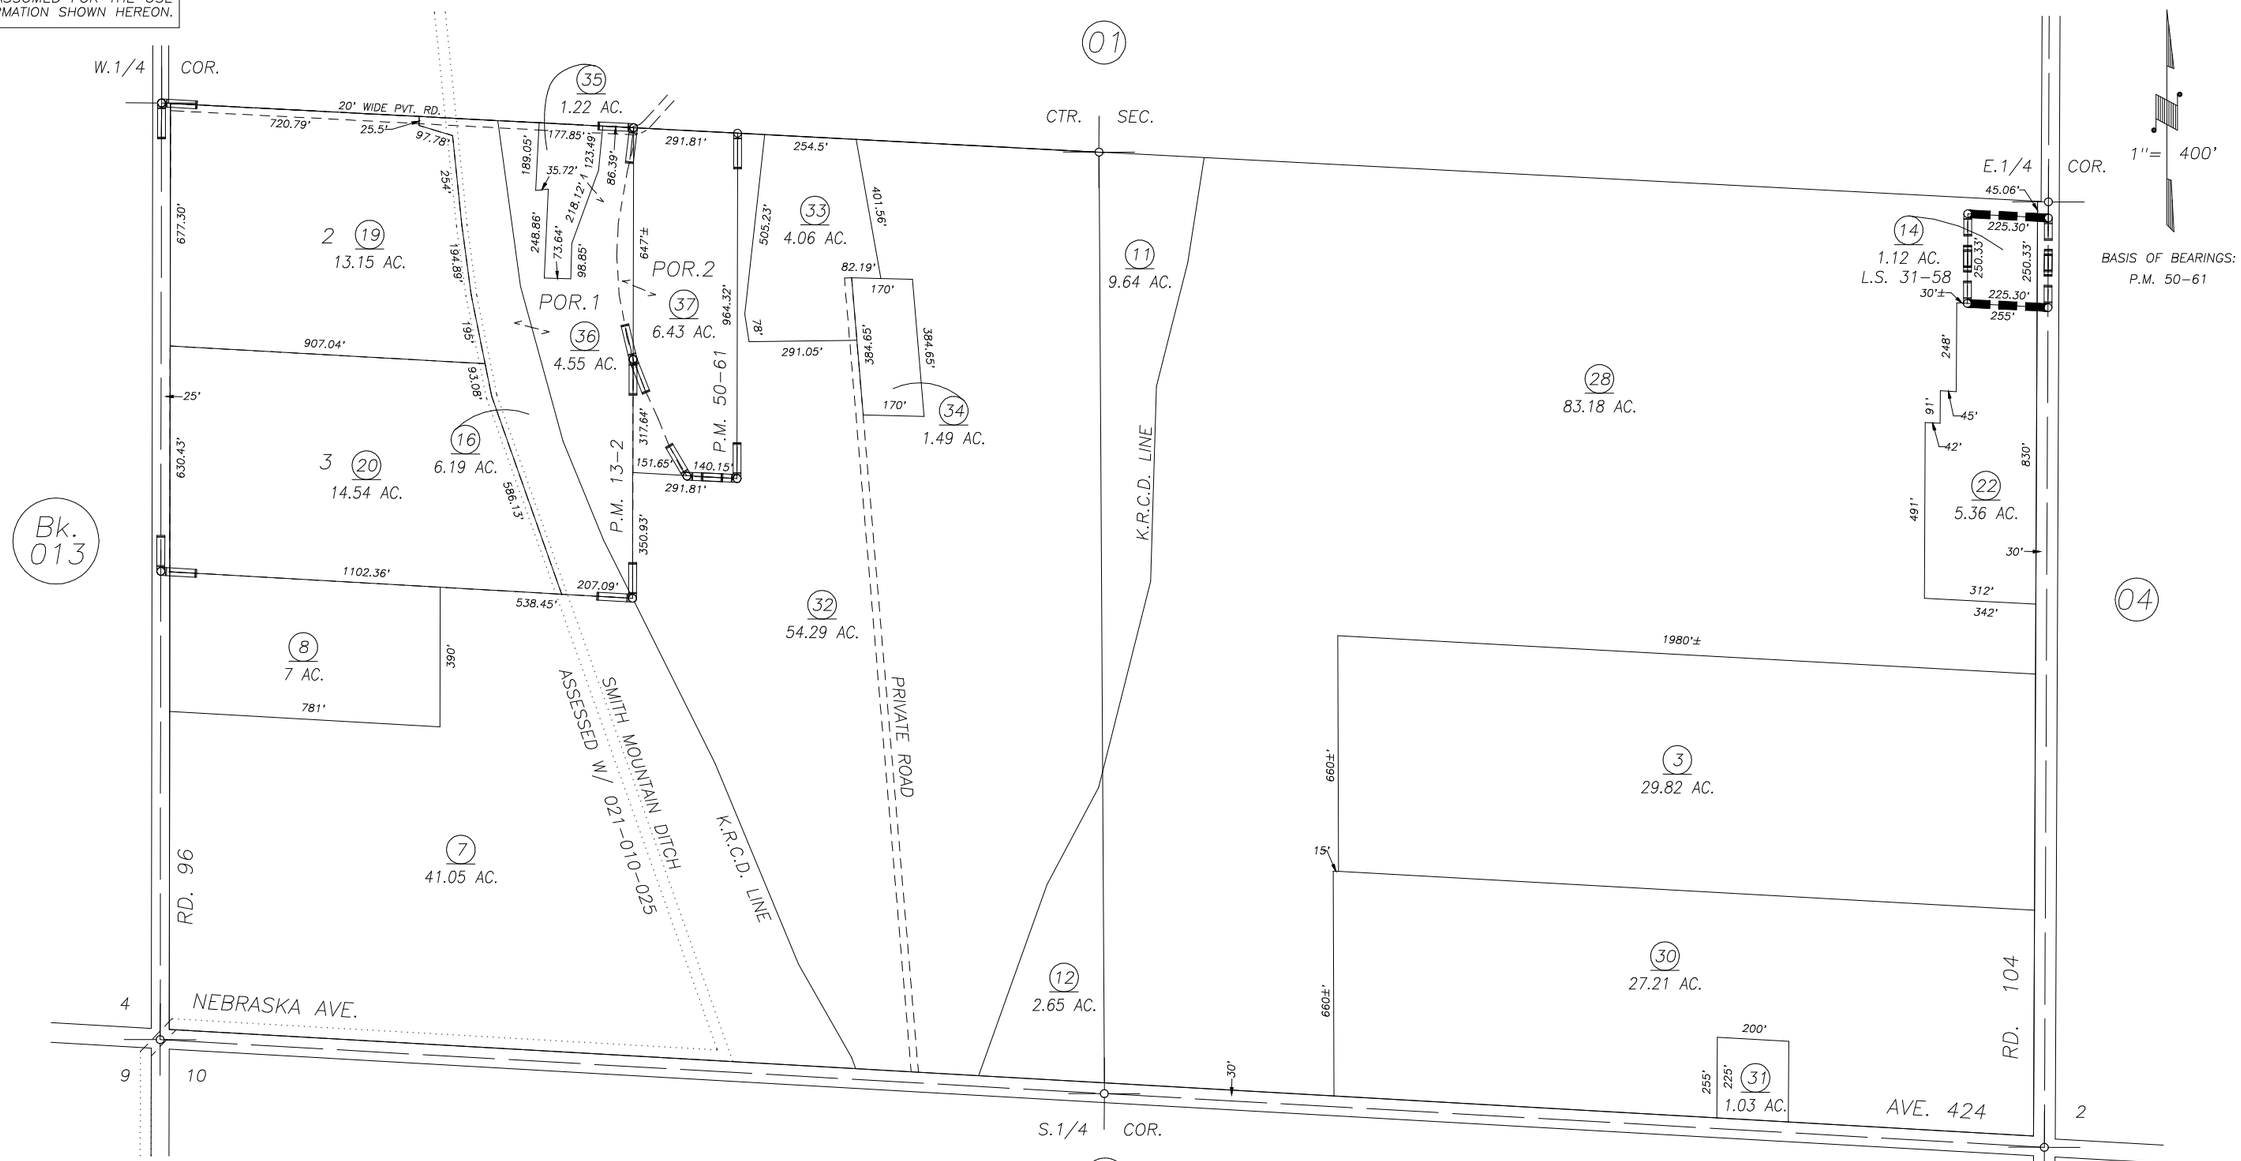

PARCEL MAP 1201, P.M. 13–2
POR. PARCEL MAP 4956, P.M. 50–61
POR. RECORD OF SURVEY, L.S. 31–58

VICINITY OF DINUBA
ASSESSOR'S MAPS BK. 021 , PG. 02
COUNTY OF TULARE, CALIFORNIA, U.S.A.

NOTE: Assessor's Parcel Numbers Shown in Circles (1)
Assessor's Block Numbers Shown in Elipses (123)

REVISION	DATE	TECH
2013–0032409	06/26/2013	LLB