DISCLAIMER

THIS MAP WAS PREPARED FOR LOCAL PROPERTY ASSESSMENT PURPOSES ONLY. THE PARCELS SHOWN HEREON MAY NOT COMPLY WITH STATE AND LOCAL SUBDIVISION ORDINANCES. NO LIABILITY IS ASSUMED FOR THE USE OF THE INFORMATION HEREON.

REVISED: 09/16/2013
REASON: 2011-0002162
CAD TECH: RLW

N½ SEC. 7, T.16S., R.25E., M.D.B & M.

TAX CODE AREA
068-042
068-017

021-09

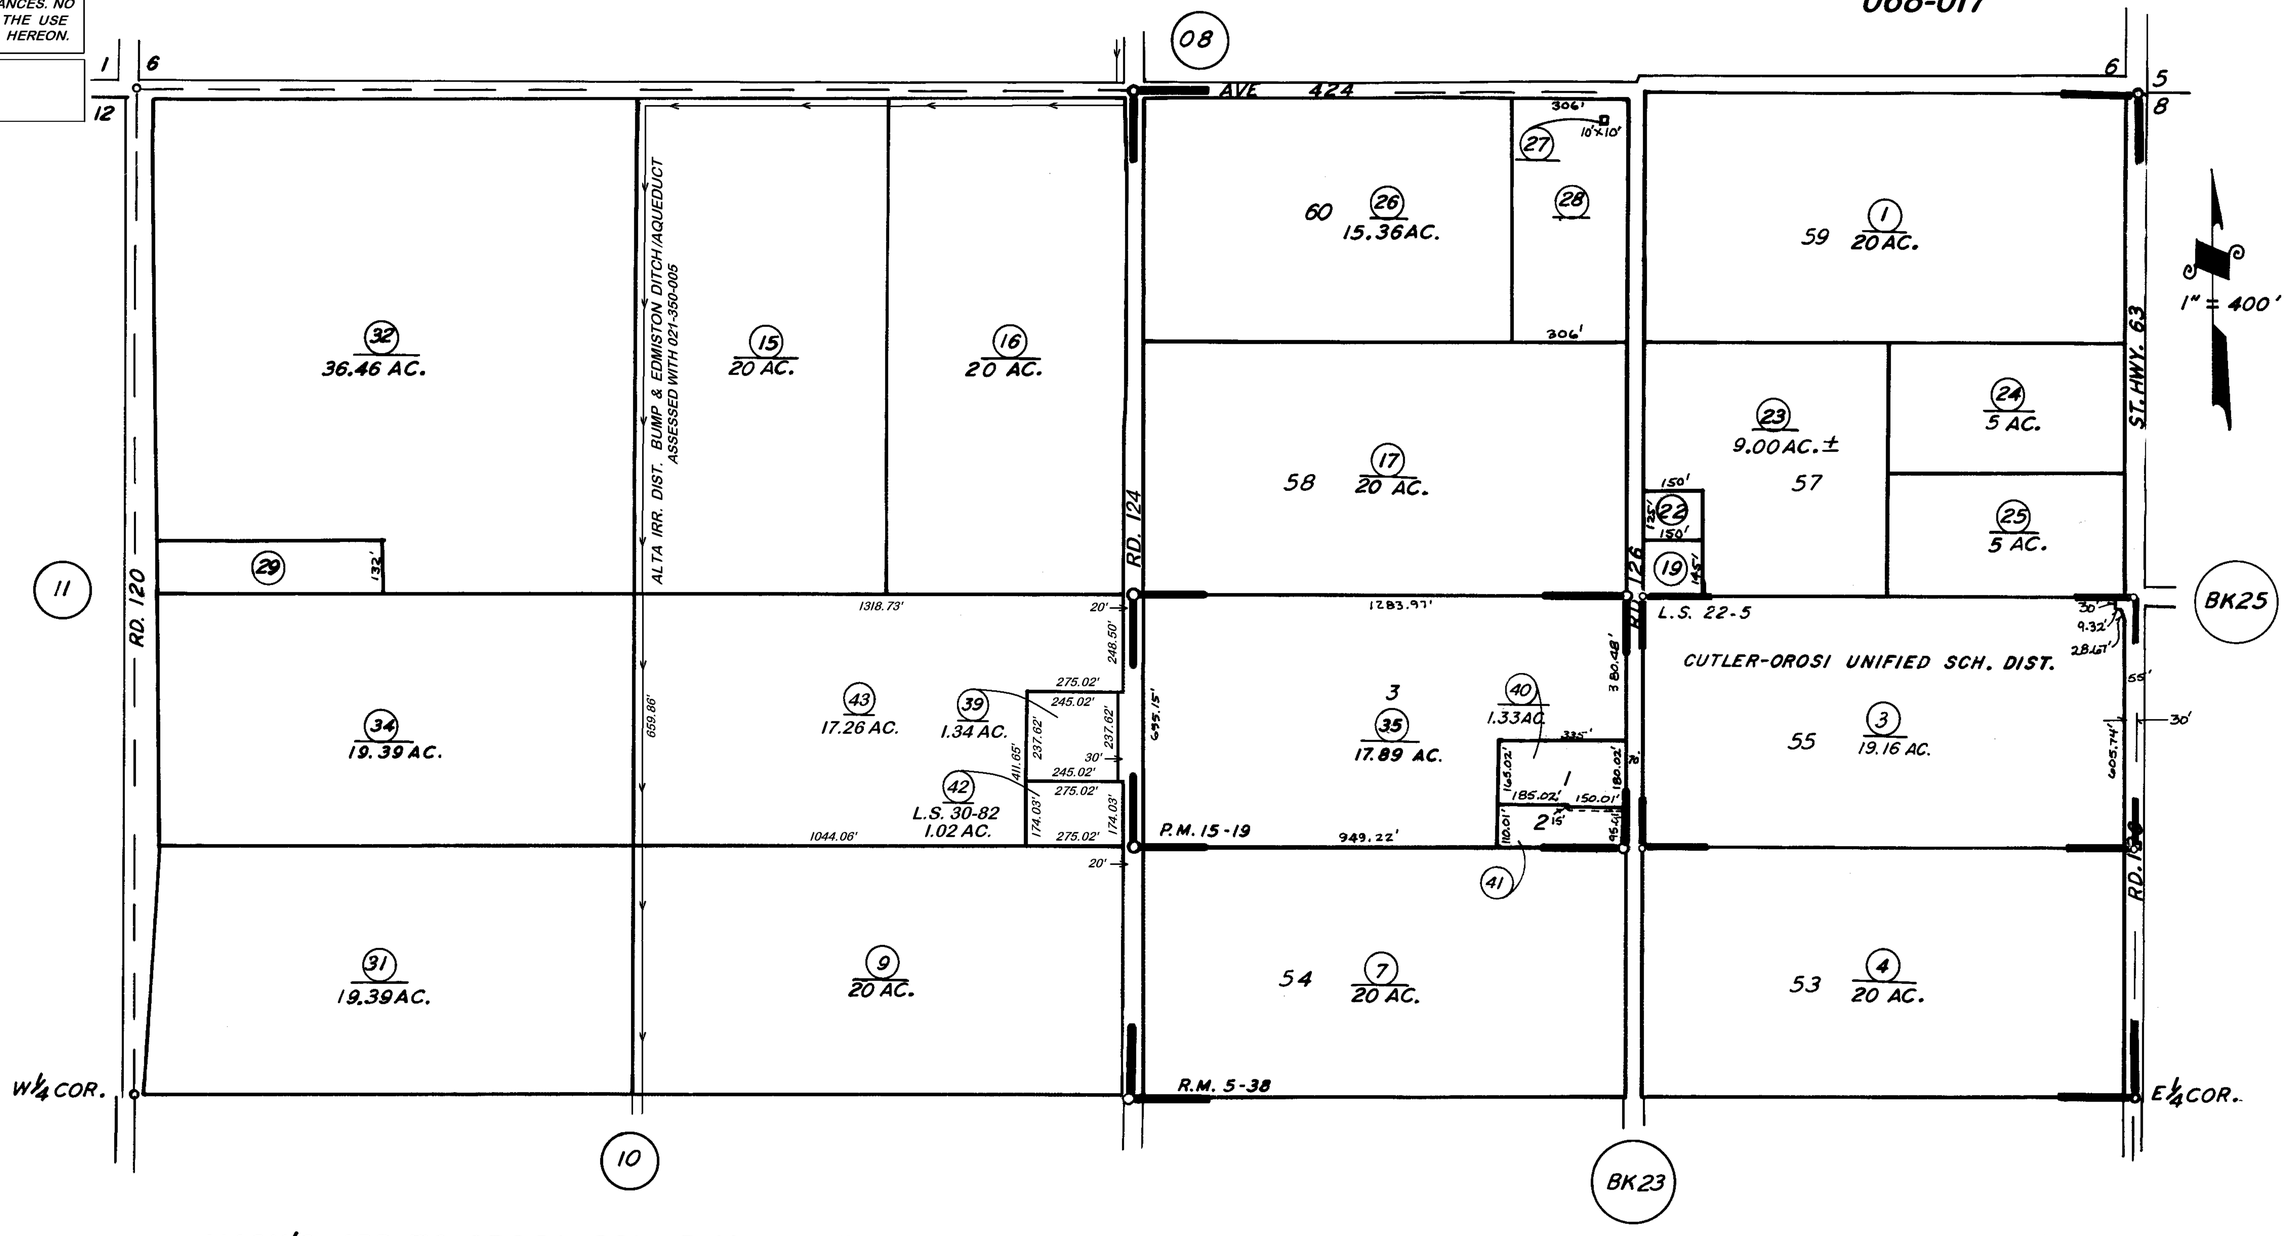

MACK'S ADD. TO OROSI COL. R.M. 5-38
PARCEL MAP 1418 P.M. 15-19
RECORD OF SURVEY L.S. 22-5
RECORD OF SURVEY, L.S. 30-82

ASSESSOR'S MAPS BK. 21 PG. 09
COUNTY OF TULARE, CALIF.

NOTE—ASSESSOR'S BLOCK NUMBERS SHOWN IN ELIPSES
ASSESSOR'S PARCEL NUMBERS SHOWN IN CIRCLES