S1/2 OF SW1/4 SEC.7, T.16S., R.25E., M.D.B.&M.

Tax Area Codes 021–10
068–017
068–042

DISCLAIMER

THIS MAP WAS PREPARED FOR LOCAL PROPERTY ASSESSMENT PURPOSES ONLY AND THE PARCELS SHOWN HEREON MAY NOT COMPLY WITH STATE AND LOCAL SUBDIVISION ORDINANCES, AND NO LIABILITY IS ASSUMED FOR THE USE OF THE INFORMATION SHOWN HEREON.

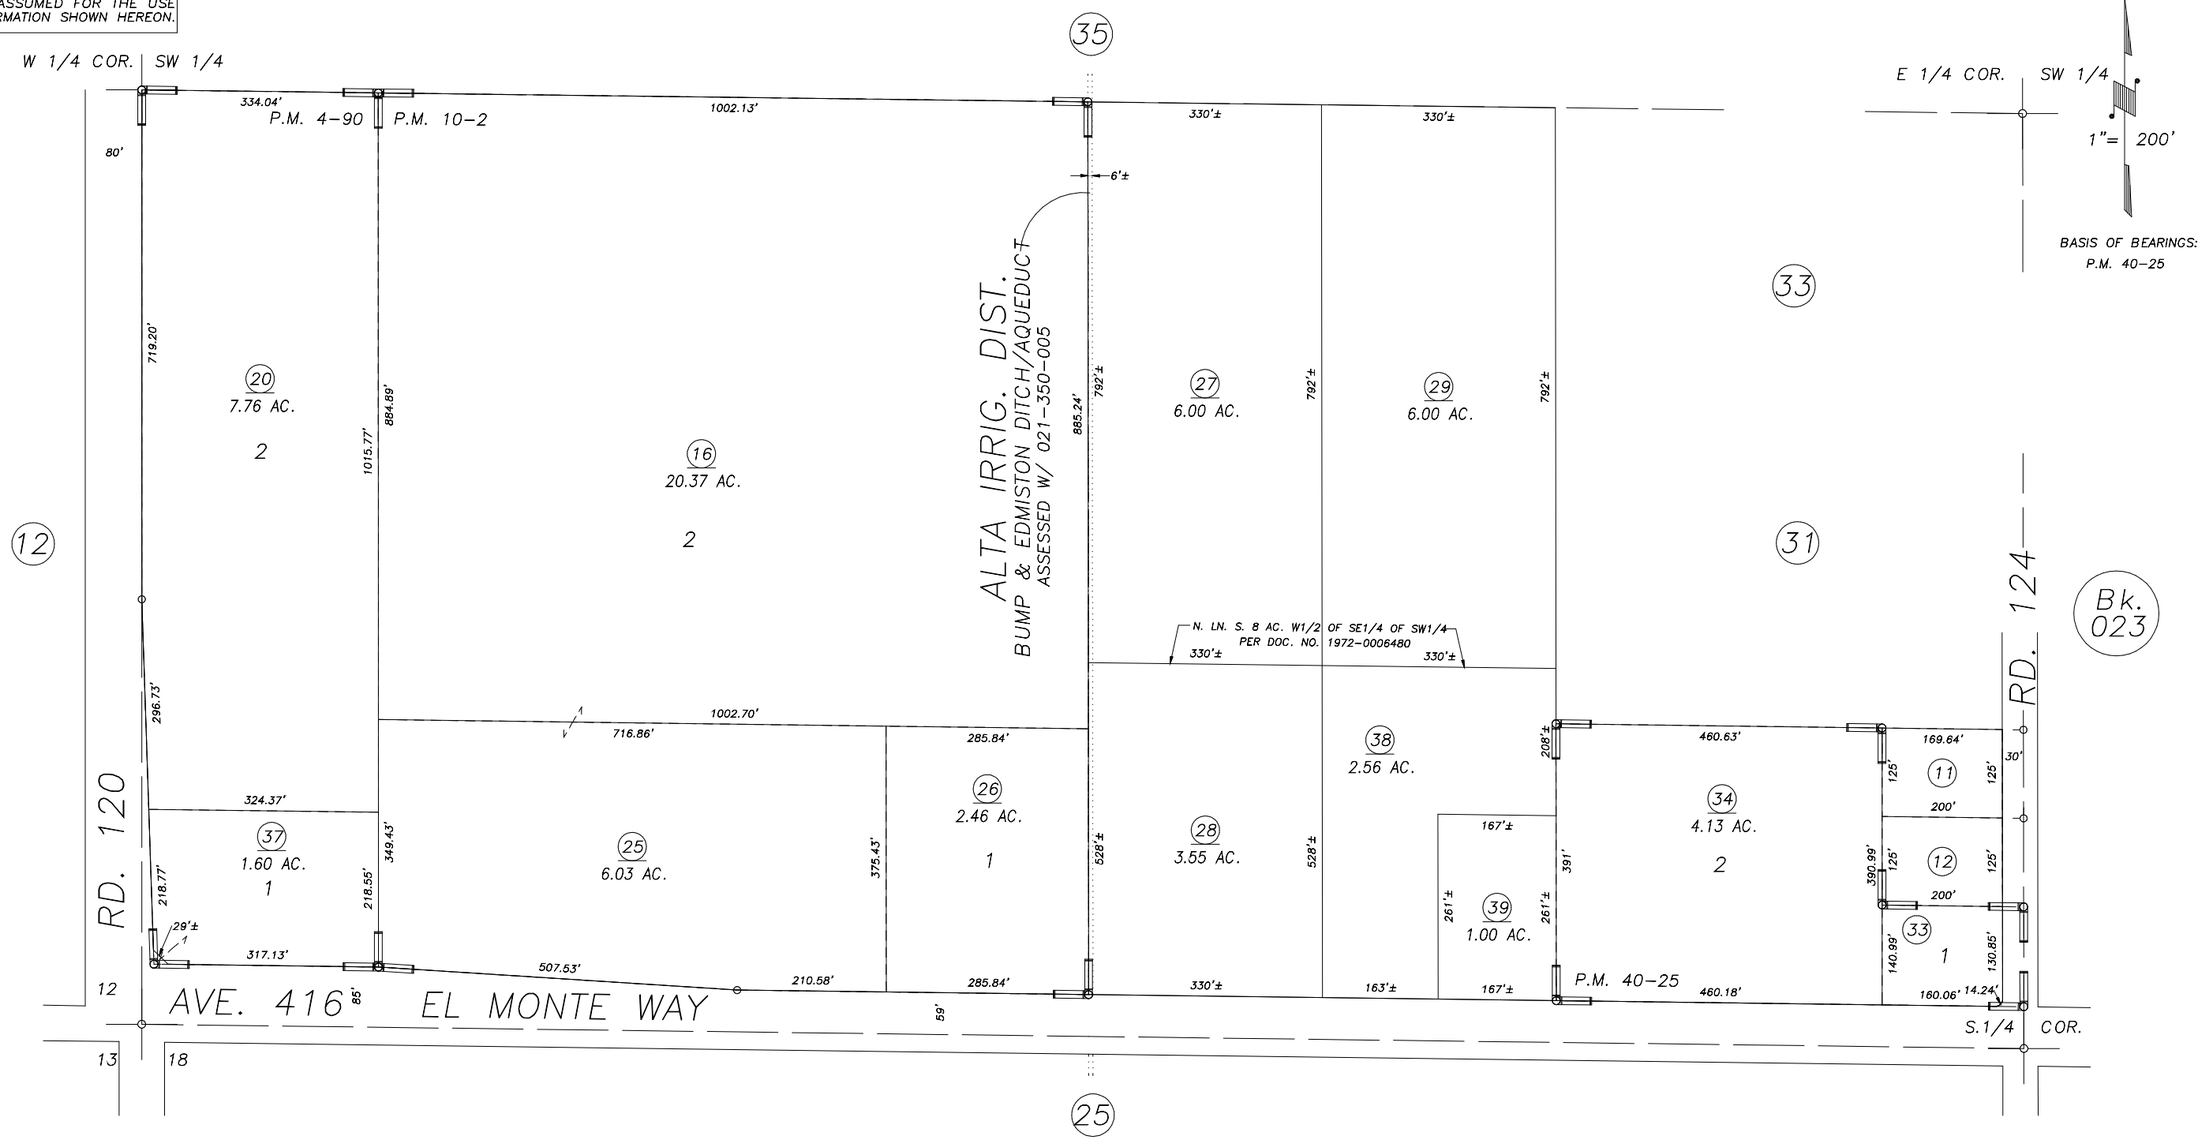

PARCEL MAP NO. 390, P.M. 4–90
PARCEL MAP NO. 901, P.M. 10–2
PARCEL MAP NO. 3921, P.M. 40–25

VICINITY OF OROSI
ASSESSOR'S MAPS BK.021 , PG.10
COUNTY OF TULARE, CALIFORNIA, U.S.A.

NOTE: Assessor's Parcel Numbers Shown in Circles (1)
Assessor's Block Numbers Shown in Elipses (123)

REVISION	DATE	TECH
FIX ADJ. PG. 31&33	06/11/2013	KMS