DISCLAIMER

THIS MAP WAS PREPARED FOR LOCAL PROPERTY ASSESSMENT PURPOSES ONLY. THE PARCELS SHOWN HEREON MAY NOT COMPLY WITH STATE AND LOCAL SUBDIVISION ORDINANCES. NO LIABILITY IS ASSUMED FOR THE USE OF THE INFORMATION HEREON.

REVISED: 09/04/2007
REASON: 2005-0049365
CAD TECH: JLC

N1/2 SEC. 12, T.16S., R.24E., M.D.B.&M.

TAX CODE AREA 21-11
68-017
167-000

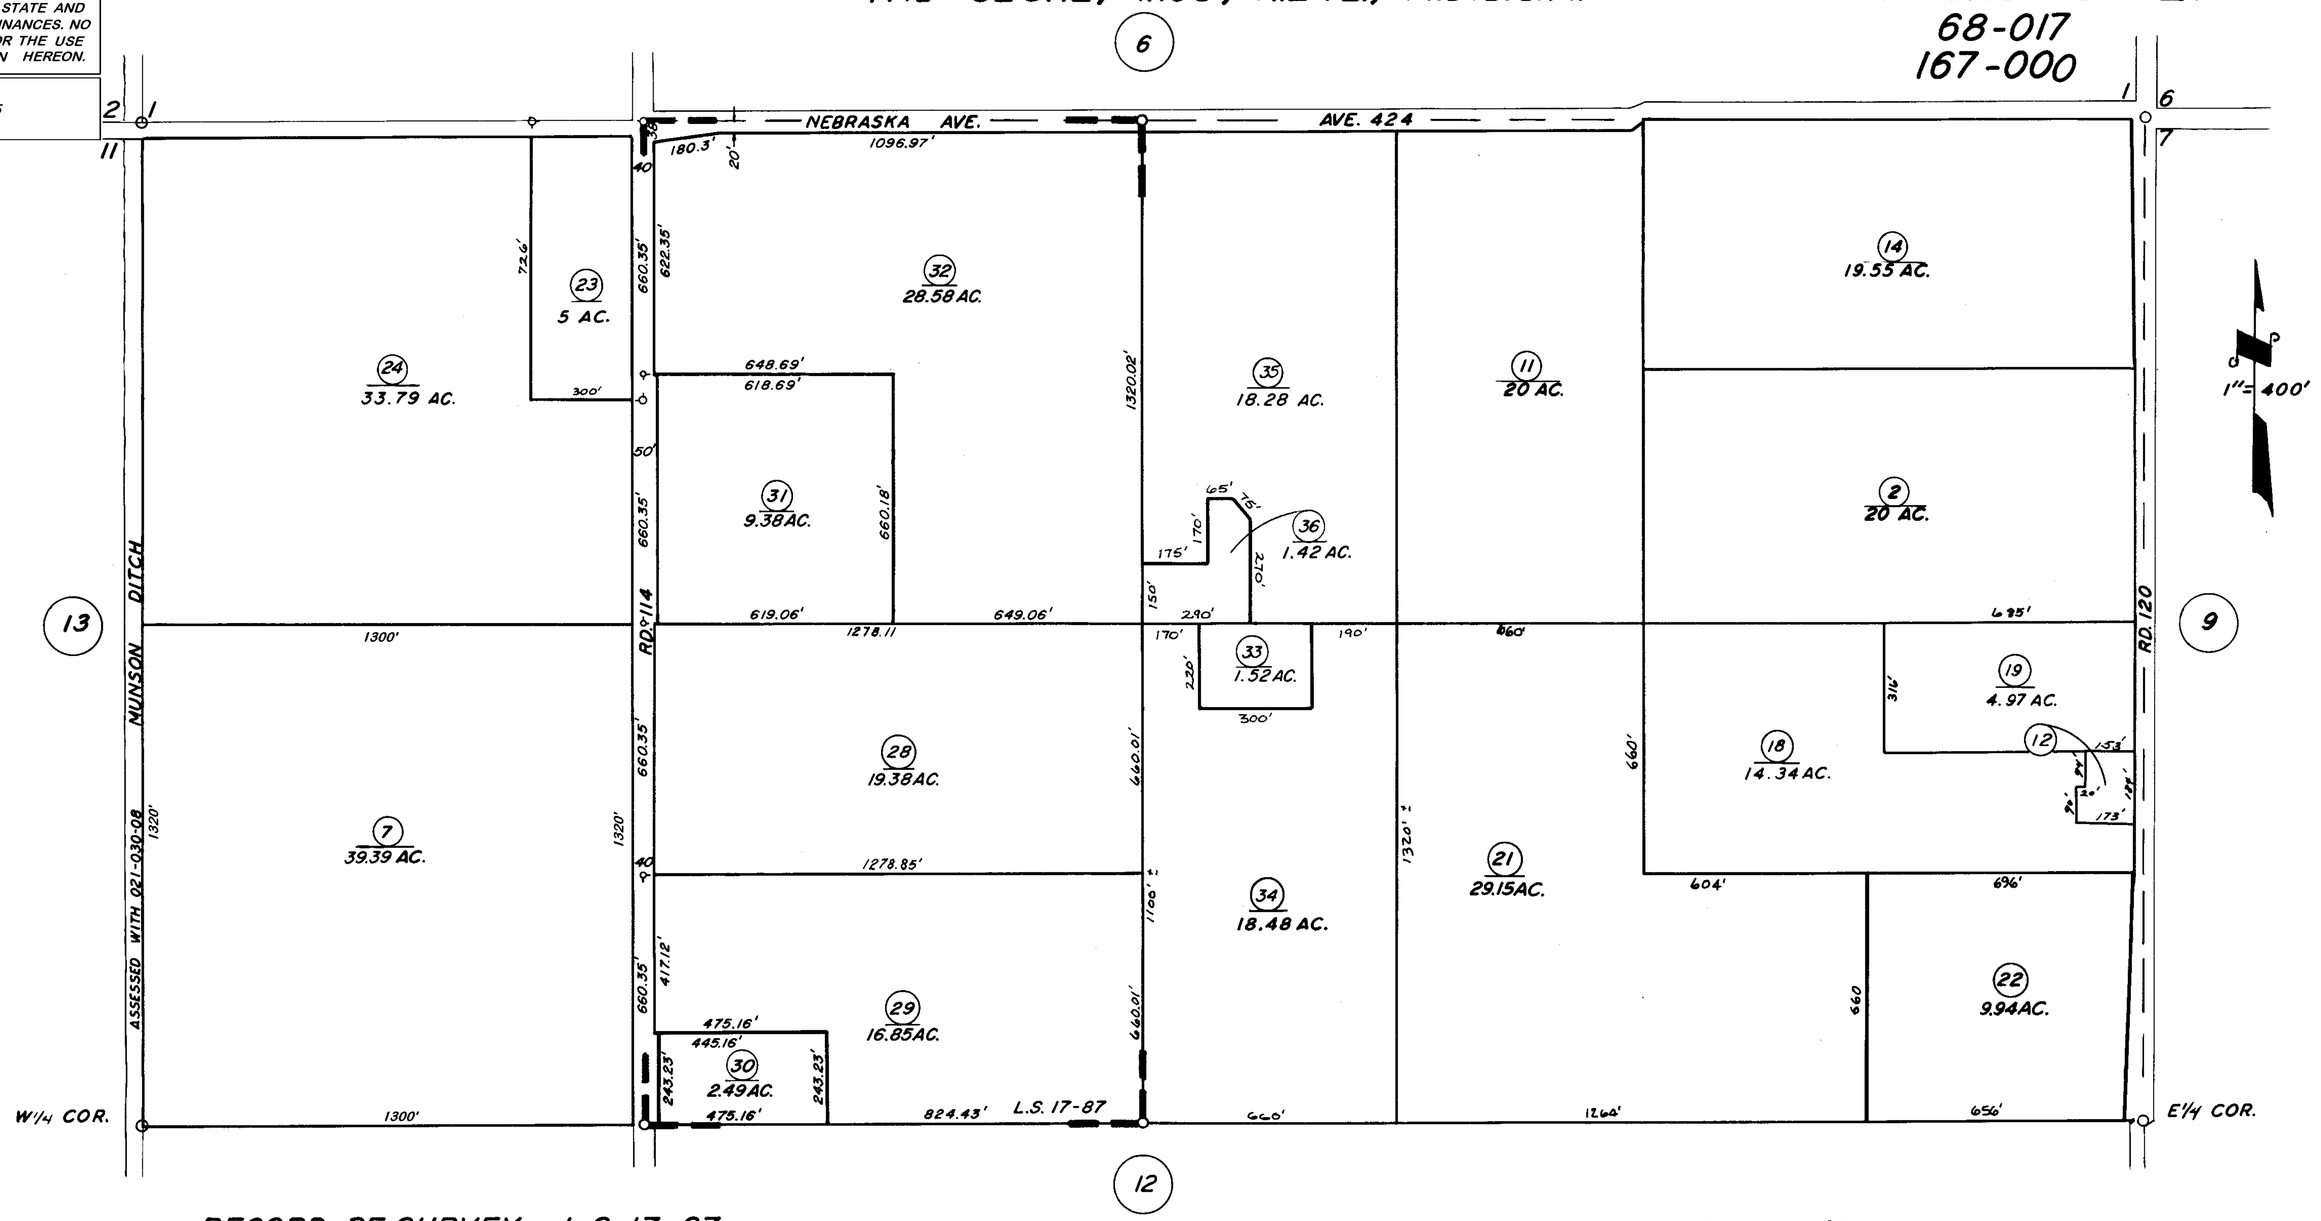

RECORD OF SURVEY, L.S. 17-87

ASSESSOR'S MAPS BK.21, PG.11
COUNTY OF TULARE, CALIF.

NOTE - ASSESSOR'S BLOCK NUMBERS SHOWN IN ELLIPSES
ASSESSOR'S PARCEL NUMBERS SHOWN IN CIRCLES