DISCLAIMER

THIS MAP WAS PREPARED FOR LOCAL PROPERTY ASSESSMENT PURPOSES ONLY. THE PARCELS SHOWN HEREON MAY NOT COMPLY WITH STATE AND LOCAL SUBDIVISION ORDINANCES. NO LIABILITY IS ASSUMED FOR THE USE OF THE INFORMATION HEREON. R & T CODE SEC. 327, 408.3, ETC.

REVISED: 10/31/2016
REASON: 2016-0054872
TECHNICIAN: NFL

N1/2 OF NE1/4 OF SE1/4 SEC.18, T.16S., R.25E., M.D.B.&M

TAX CODE AREA 68-039

021-27

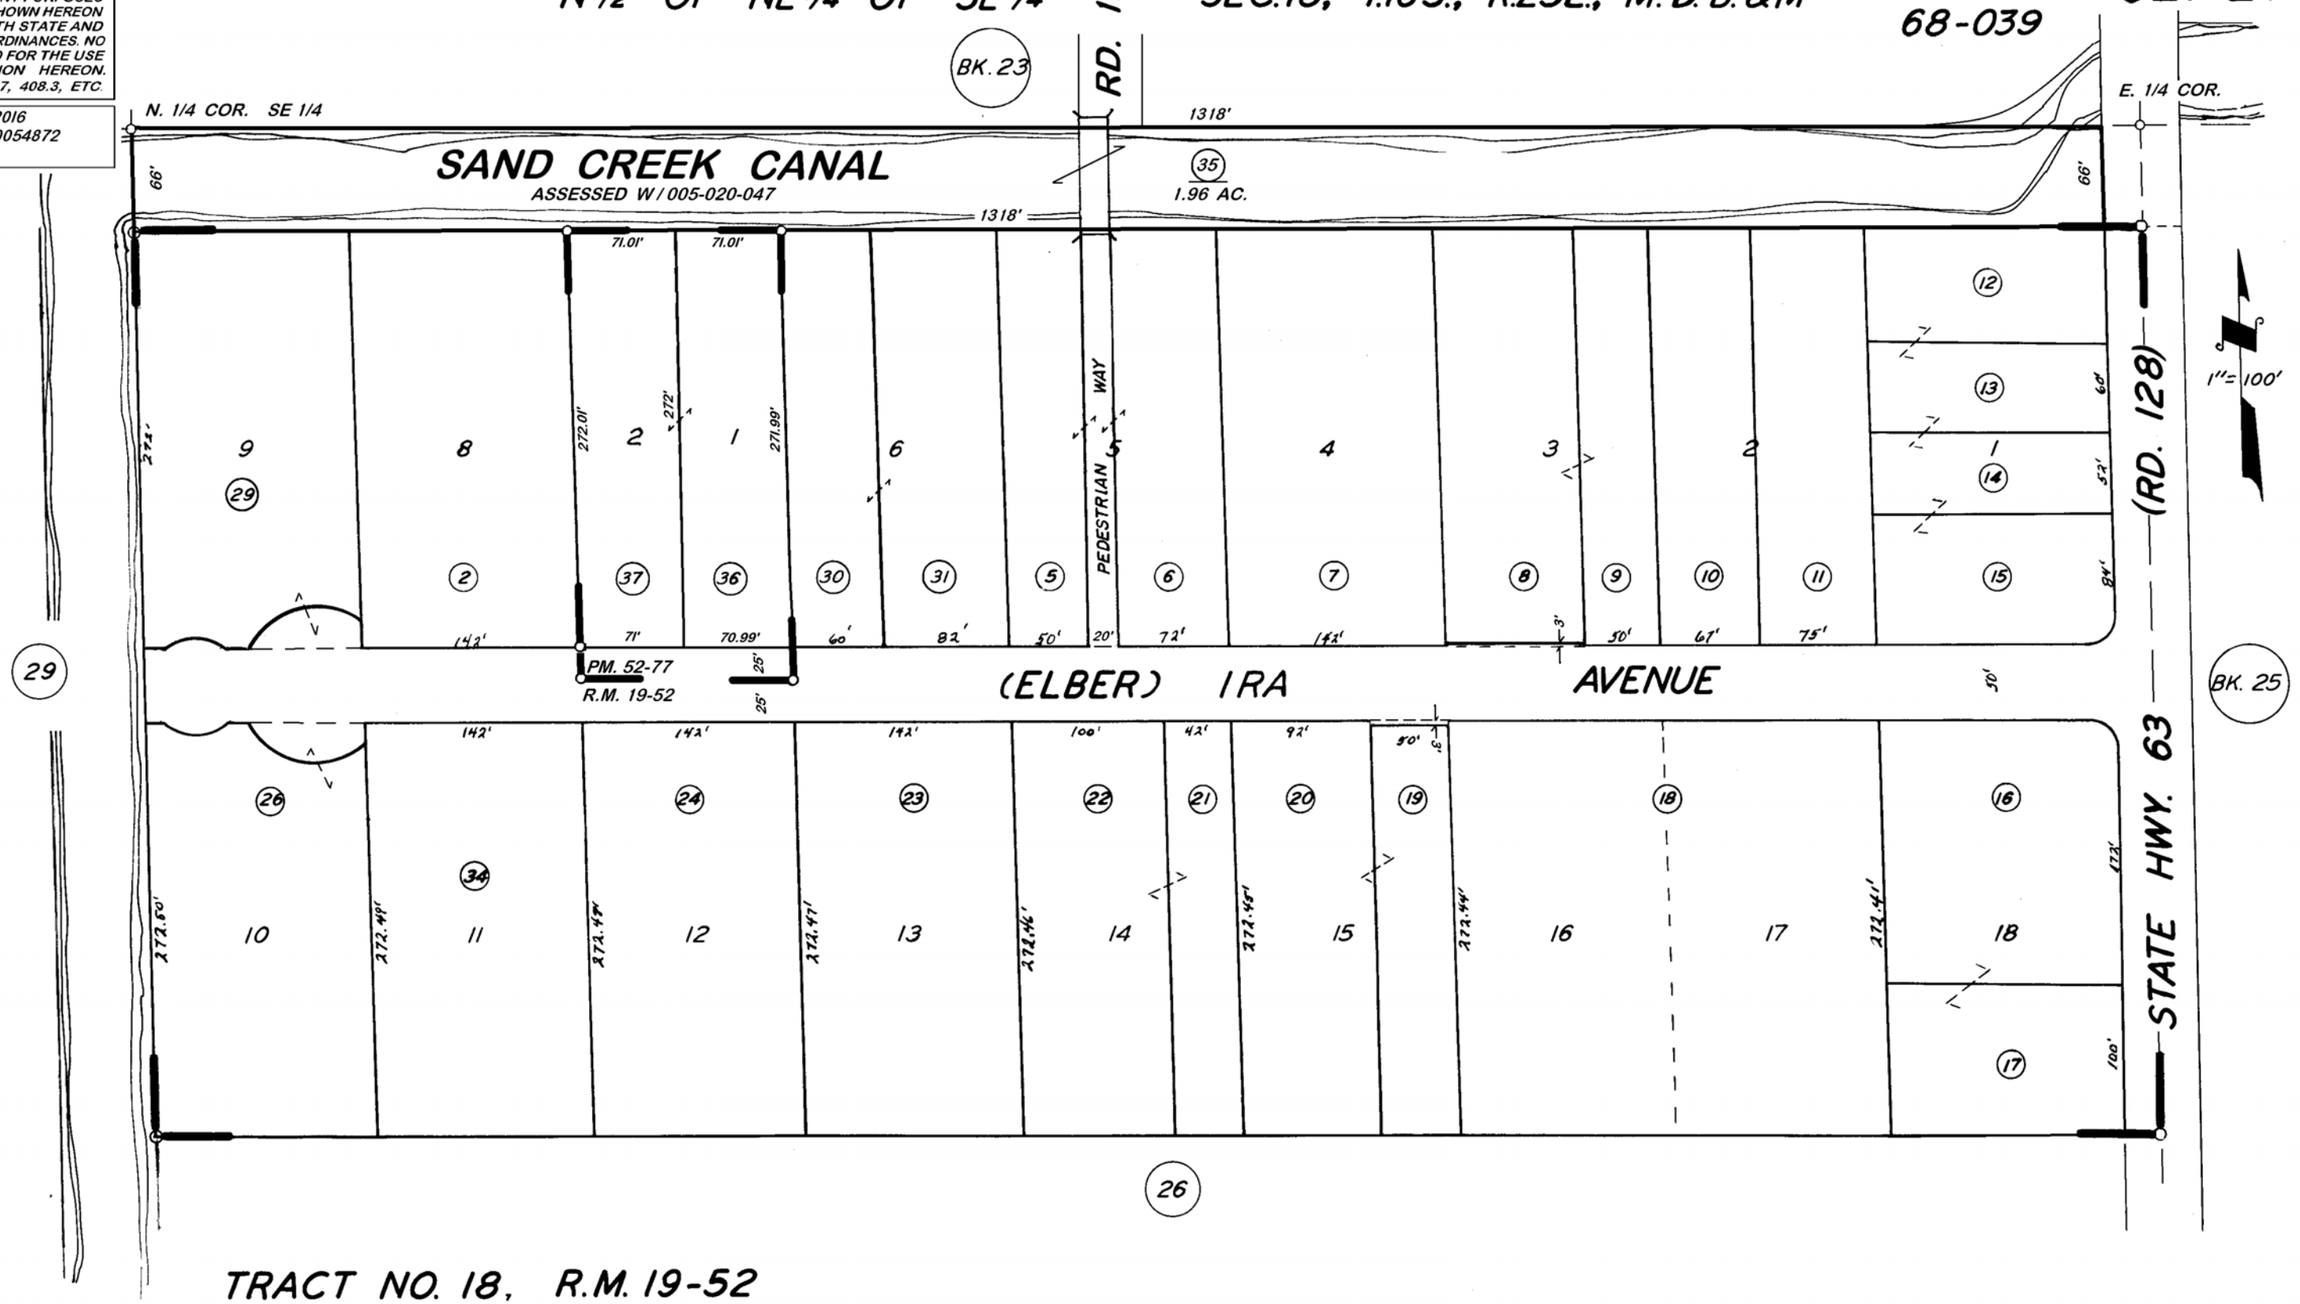

TRACT NO. 18, R.M. 19-52
PARCEL MAP 5170, P.M. 52-77

ASSESSOR'S MAPS BK.021, PG.27
COUNTY OF TULARE, CALIF.

NOTE-ASSESSOR'S BLOCK NUMBERS SHOWN IN ELLIPSES
ASSESSOR'S PARCEL NUMBERS SHOWN IN CIRCLES