DISCLAIMER

THIS MAP WAS PREPARED FOR LOCAL PROPERTY ASSESSMENT PURPOSES ONLY AND THE PARCELS SHOWN HEREON MAY NOT COMPLY WITH STATE AND LOCAL SUBDIVISION ORDINANCES, AND NO LIABILITY IS ASSUMED FOR THE USE OF THE INFORMATION SHOWN HEREON.

N1/2 OF NE1/4 OF SW1/4 SEC.18, T.16S., R.25E., M.D.B.&M.

Tax Area Code 021-32
068-033

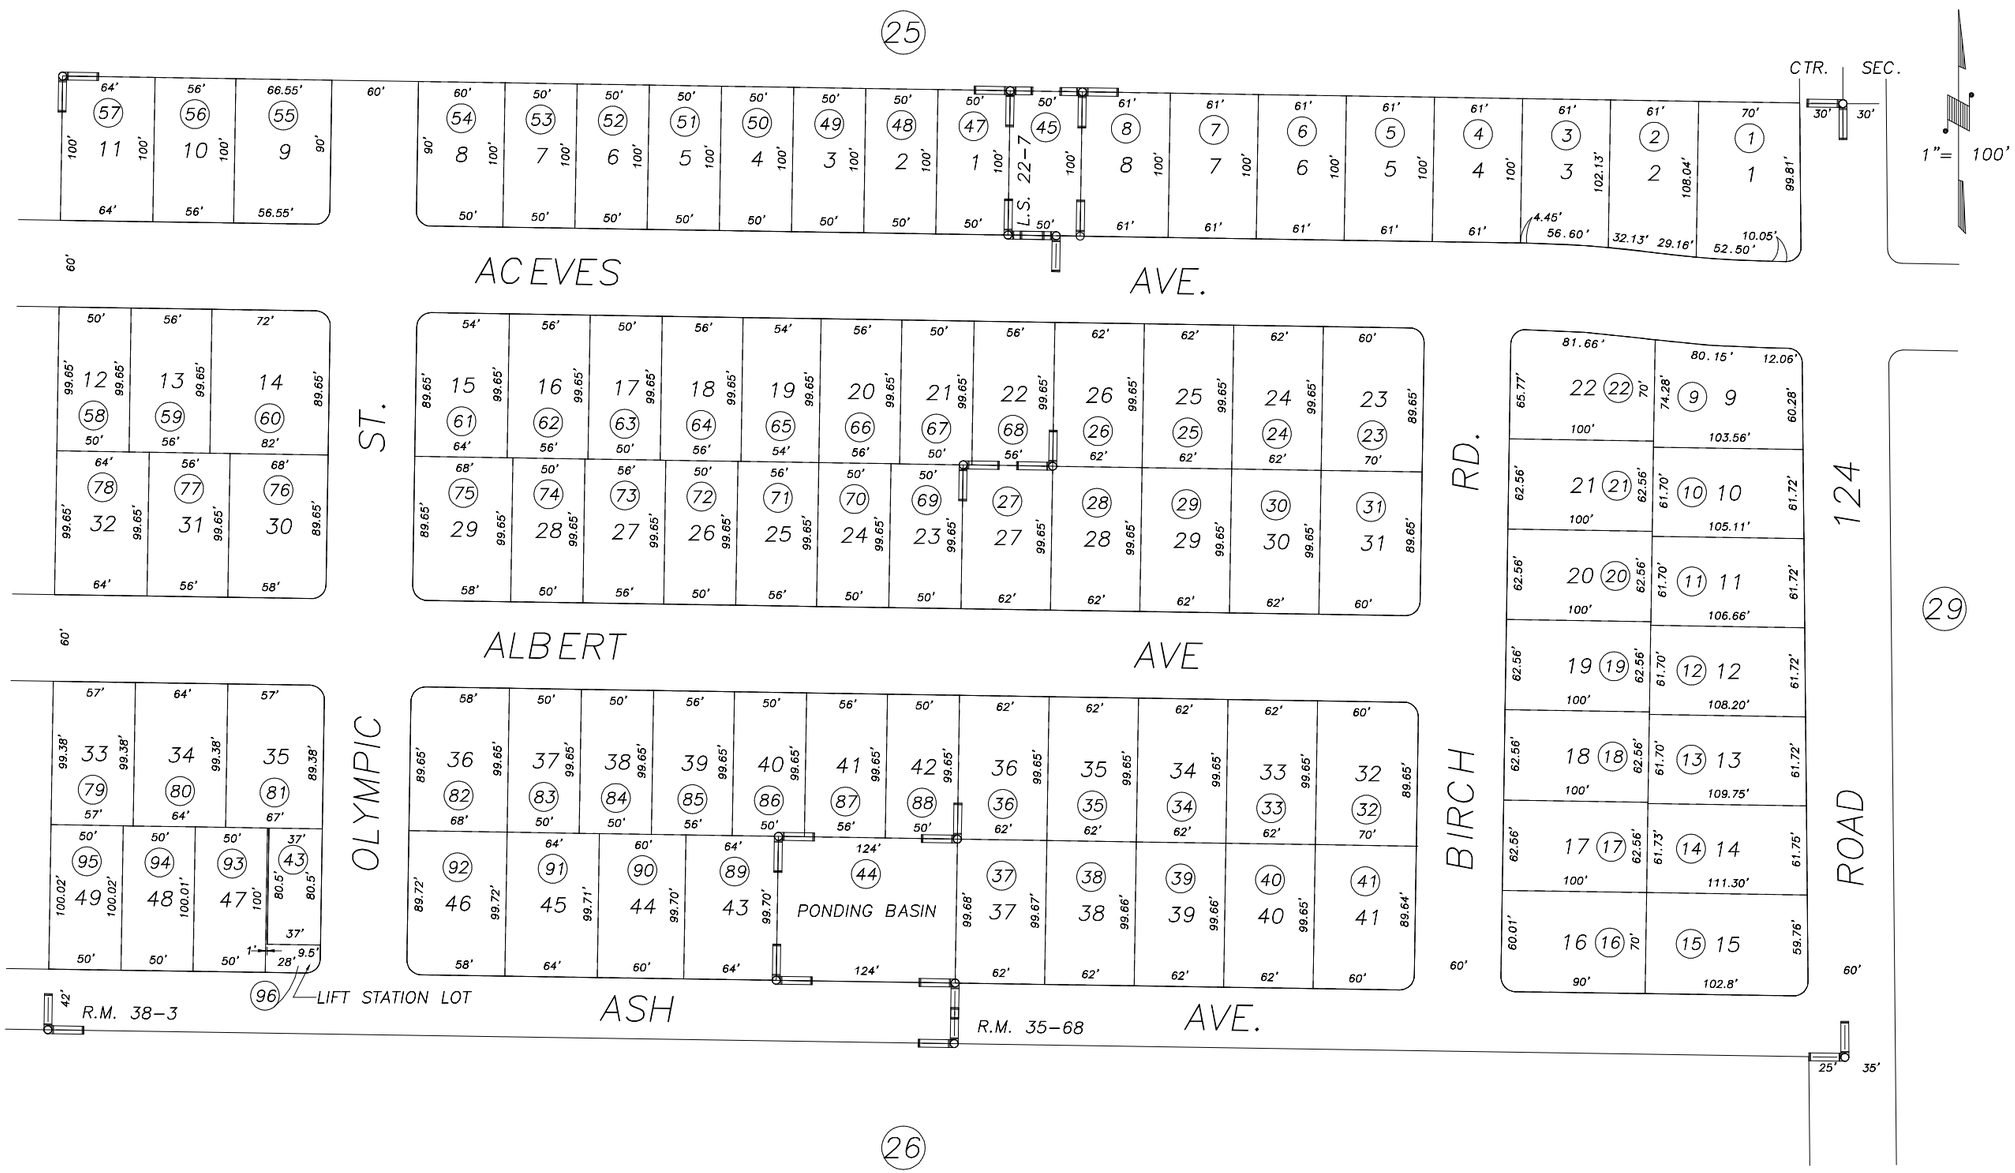

POR. TRACT NO. 662 UNIT NO. 1, R.M. 35-68
RECORD OF SURVEY, L.S. 22-07
POR. TRACT NO. 729, R.M. 38-3

VICINITY OF OROSI
ASSESSOR'S MAPS BK.021 , PG.32
COUNTY OF TULARE, CALIFORNIA, U.S.A.

NOTE: Assessor's Parcel Numbers Shown in Circles (1)
Assessor's Block Numbers Shown in Elipses (123)

ADJ. PAGE NO.	08/26/2002	KMS
REVISION	DATE	TECH