DISCLAIMER

THIS MAP WAS PREPARED FOR LOCAL PROPERTY ASSESSMENT PURPOSES ONLY. THE PARCELS SHOWN HEREON MAY NOT COMPLY WITH STATE AND LOCAL SUBDIVISION ORDINANCES. NO LIABILITY IS ASSUMED FOR THE USE OF THE INFORMATION HEREON. R & T CODE SEC. 327, 408.3, ETC.

REVISED: 11/03/2016
REASON: 2016-0056753
CAD TECH: NFL

N 1/2 OF NW 1/4 SEC. 17, T.16S., R25E., M.D.B & M.

TAX CODE AREA **023-09**

068-017
068-039
068-040

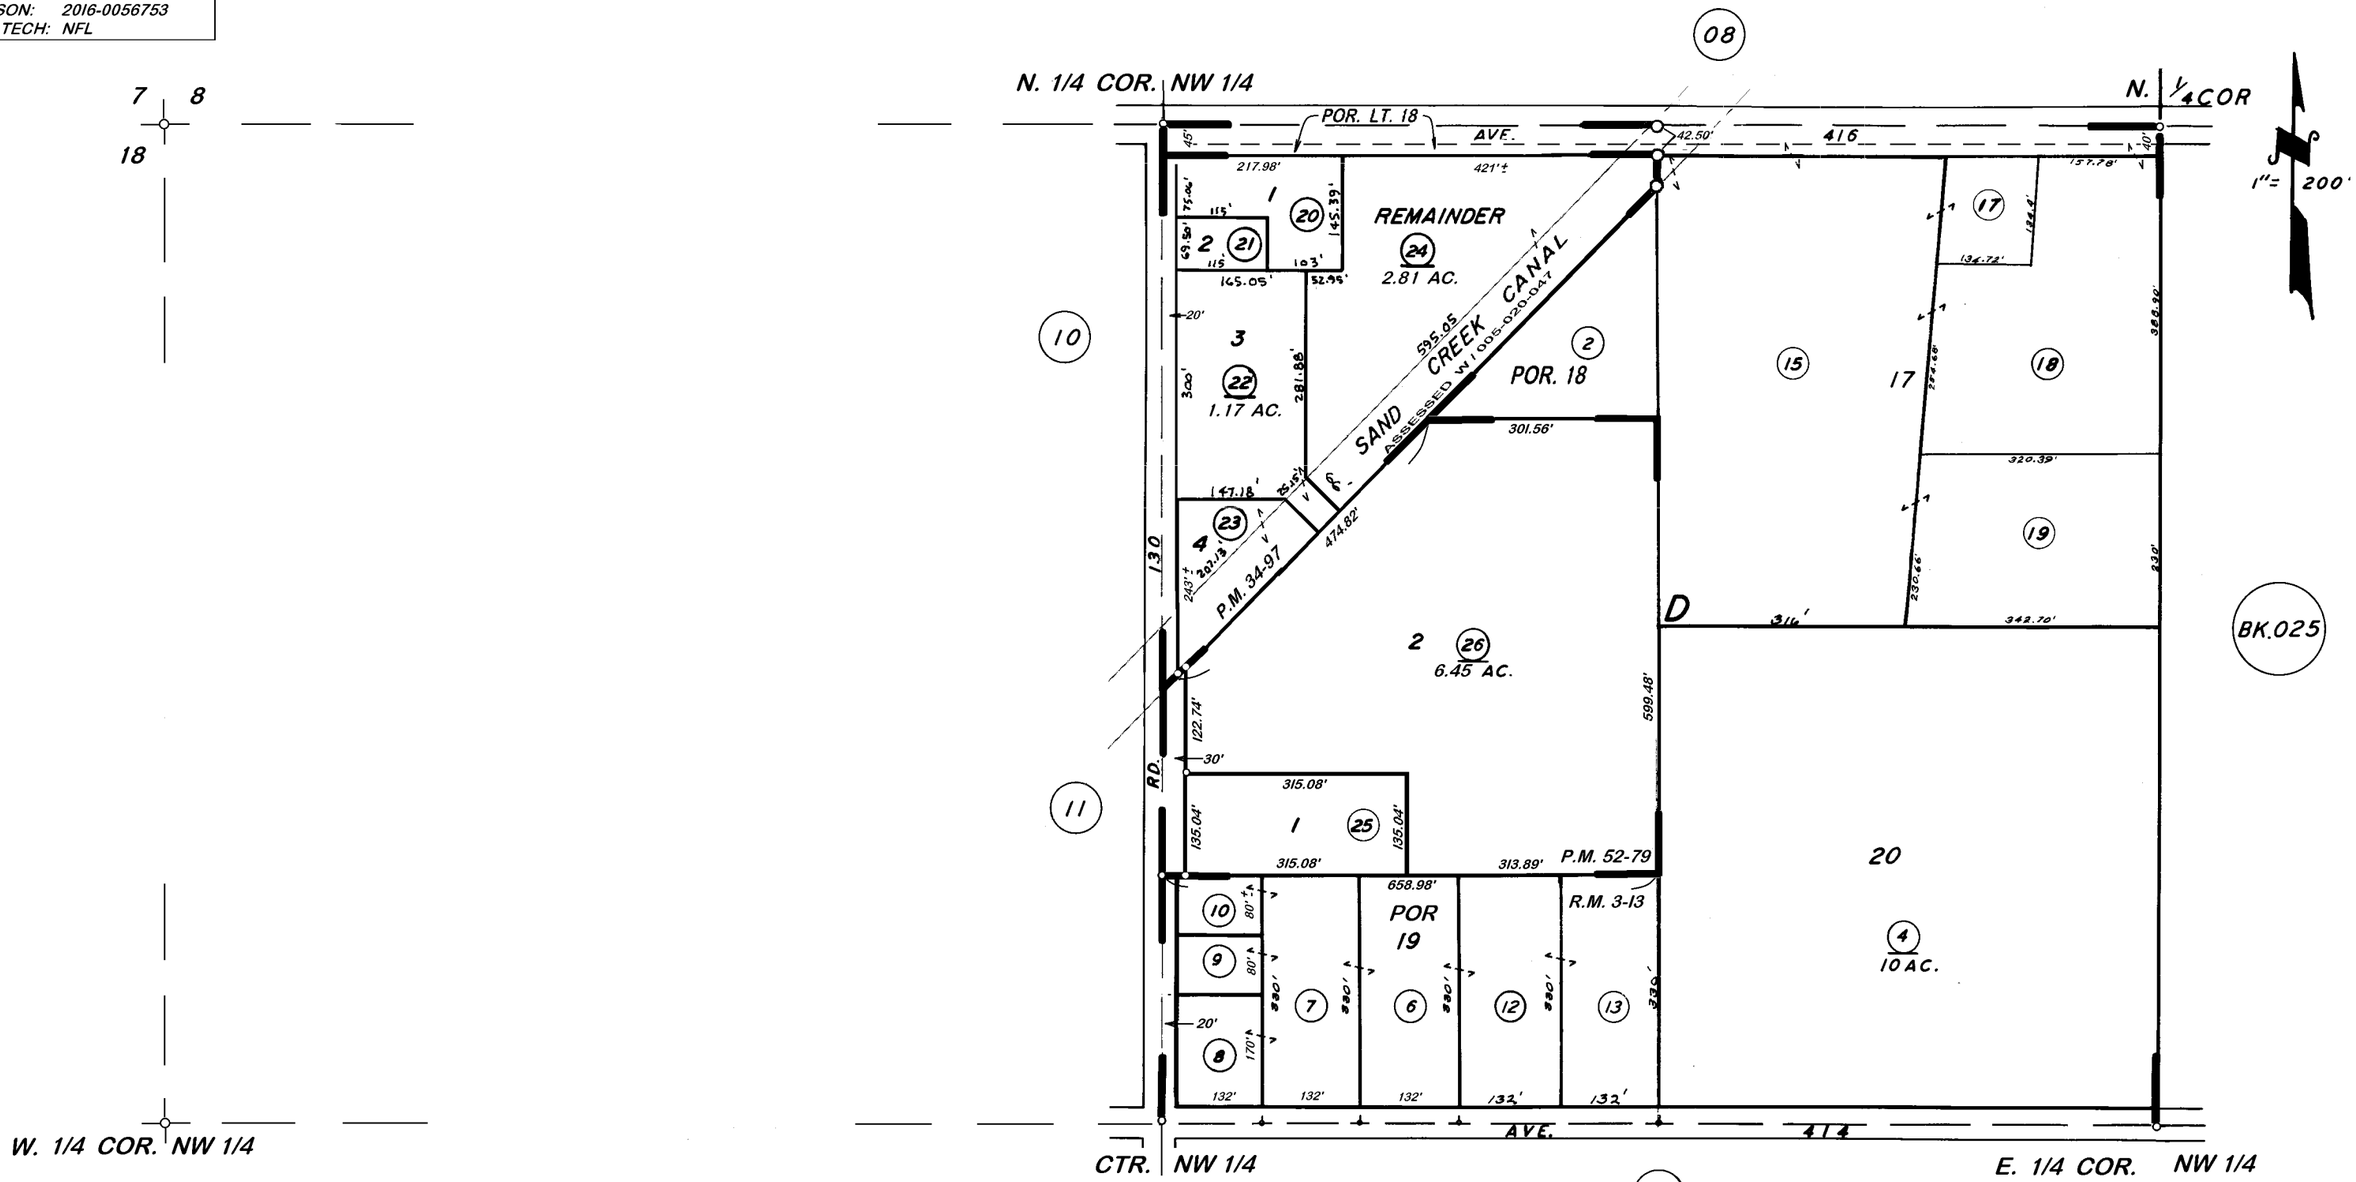

POR. OF OROSI COL, R.M. 3-13.
PARCEL MAP 3395, P.M. 34-97
PARCEL MAP 5172, P.M. 52-79

ASSESSOR'S MAPS BK. 023, PG. 09.
COUNTY OF TULARE, CALIF.

NOTE — ASSESSOR'S BLOCK NUMBERS SHOWN IN ELLIPSES
ASSESSOR'S PARCEL NUMBERS SHOWN IN CIRCLES