DISCLAIMER

THIS MAP WAS PREPARED FOR LOCAL PROPERTY ASSESSMENT PURPOSES ONLY. THE PARCELS SHOWN HEREON MAY NOT COMPLY WITH STATE AND LOCAL SUBDIVISION ORDINANCES. NO LIABILITY IS ASSUMED FOR THE USE OF THE INFORMATION HEREON.

REVISED: 03/15/2013
REASON: 2012-0079228
CAD TECH: NFL

POR. SW 1/4 SEC. 9, T.16S., R.25E., M. D. B. & M.

TAX CODE AREA 25-10
68-018

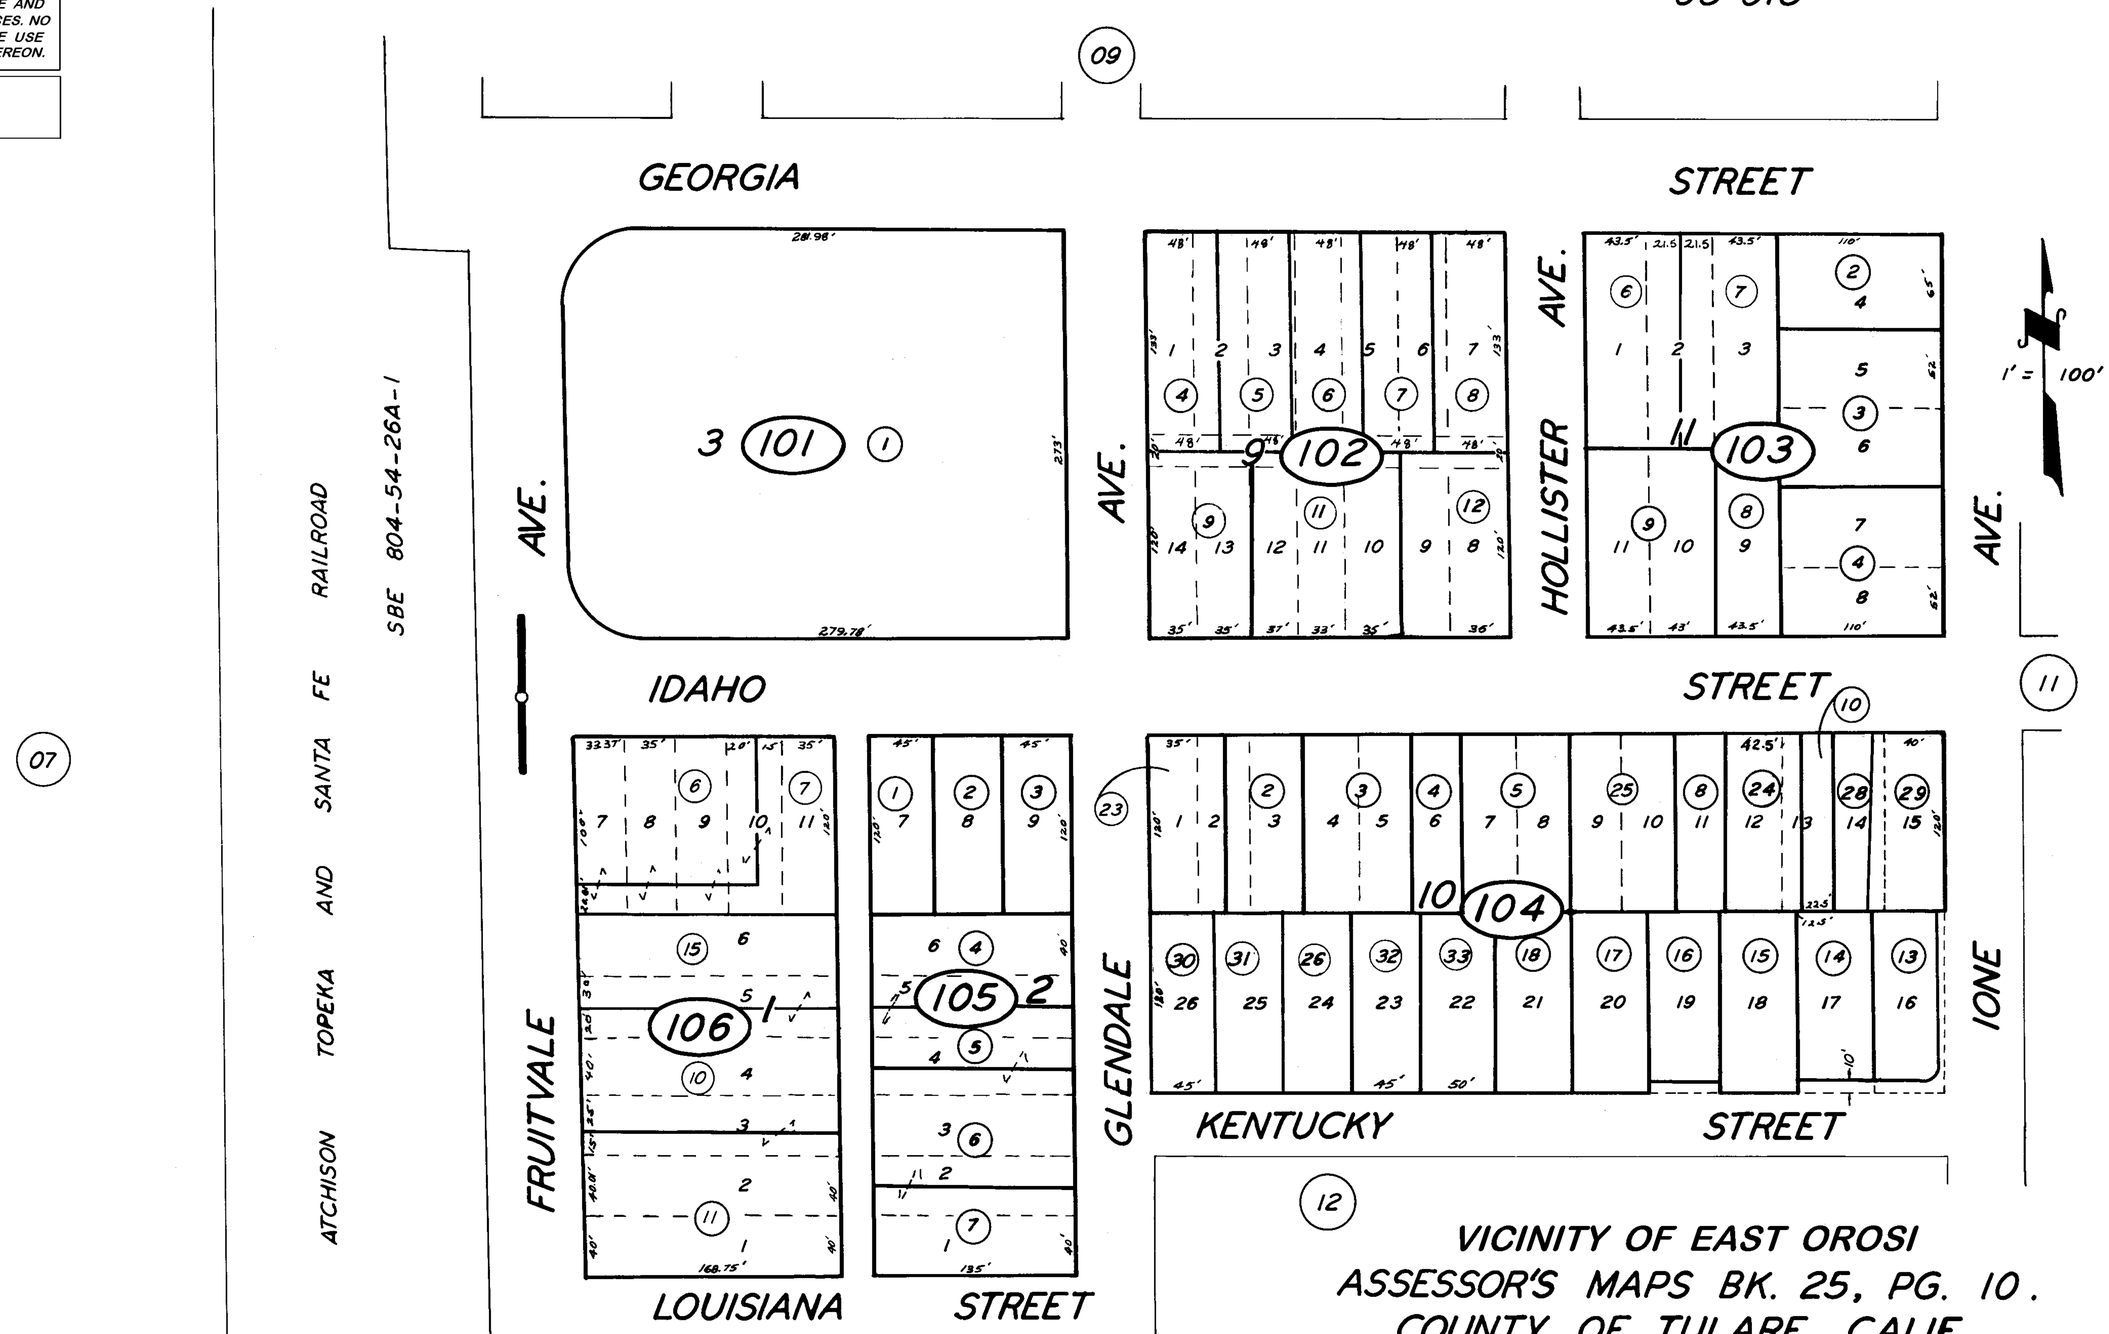

VICINITY OF EAST OROSI
ASSESSOR'S MAPS BK. 25, PG. 10.
COUNTY OF TULARE, CALIF.

POR. EAST OROSI R.M. 15-39-42.

NOTE- ASSESSOR'S BLOCK NUMBERS SHOWN IN ELLIPSES
ASSESSOR'S PARCEL NUMBERS SHOWN IN CIRCLES