POR. SW 1/4 SEC. 9, T.16S., R.25E., M. D. B. & M.

TAX CODE AREA 25-12
68-018

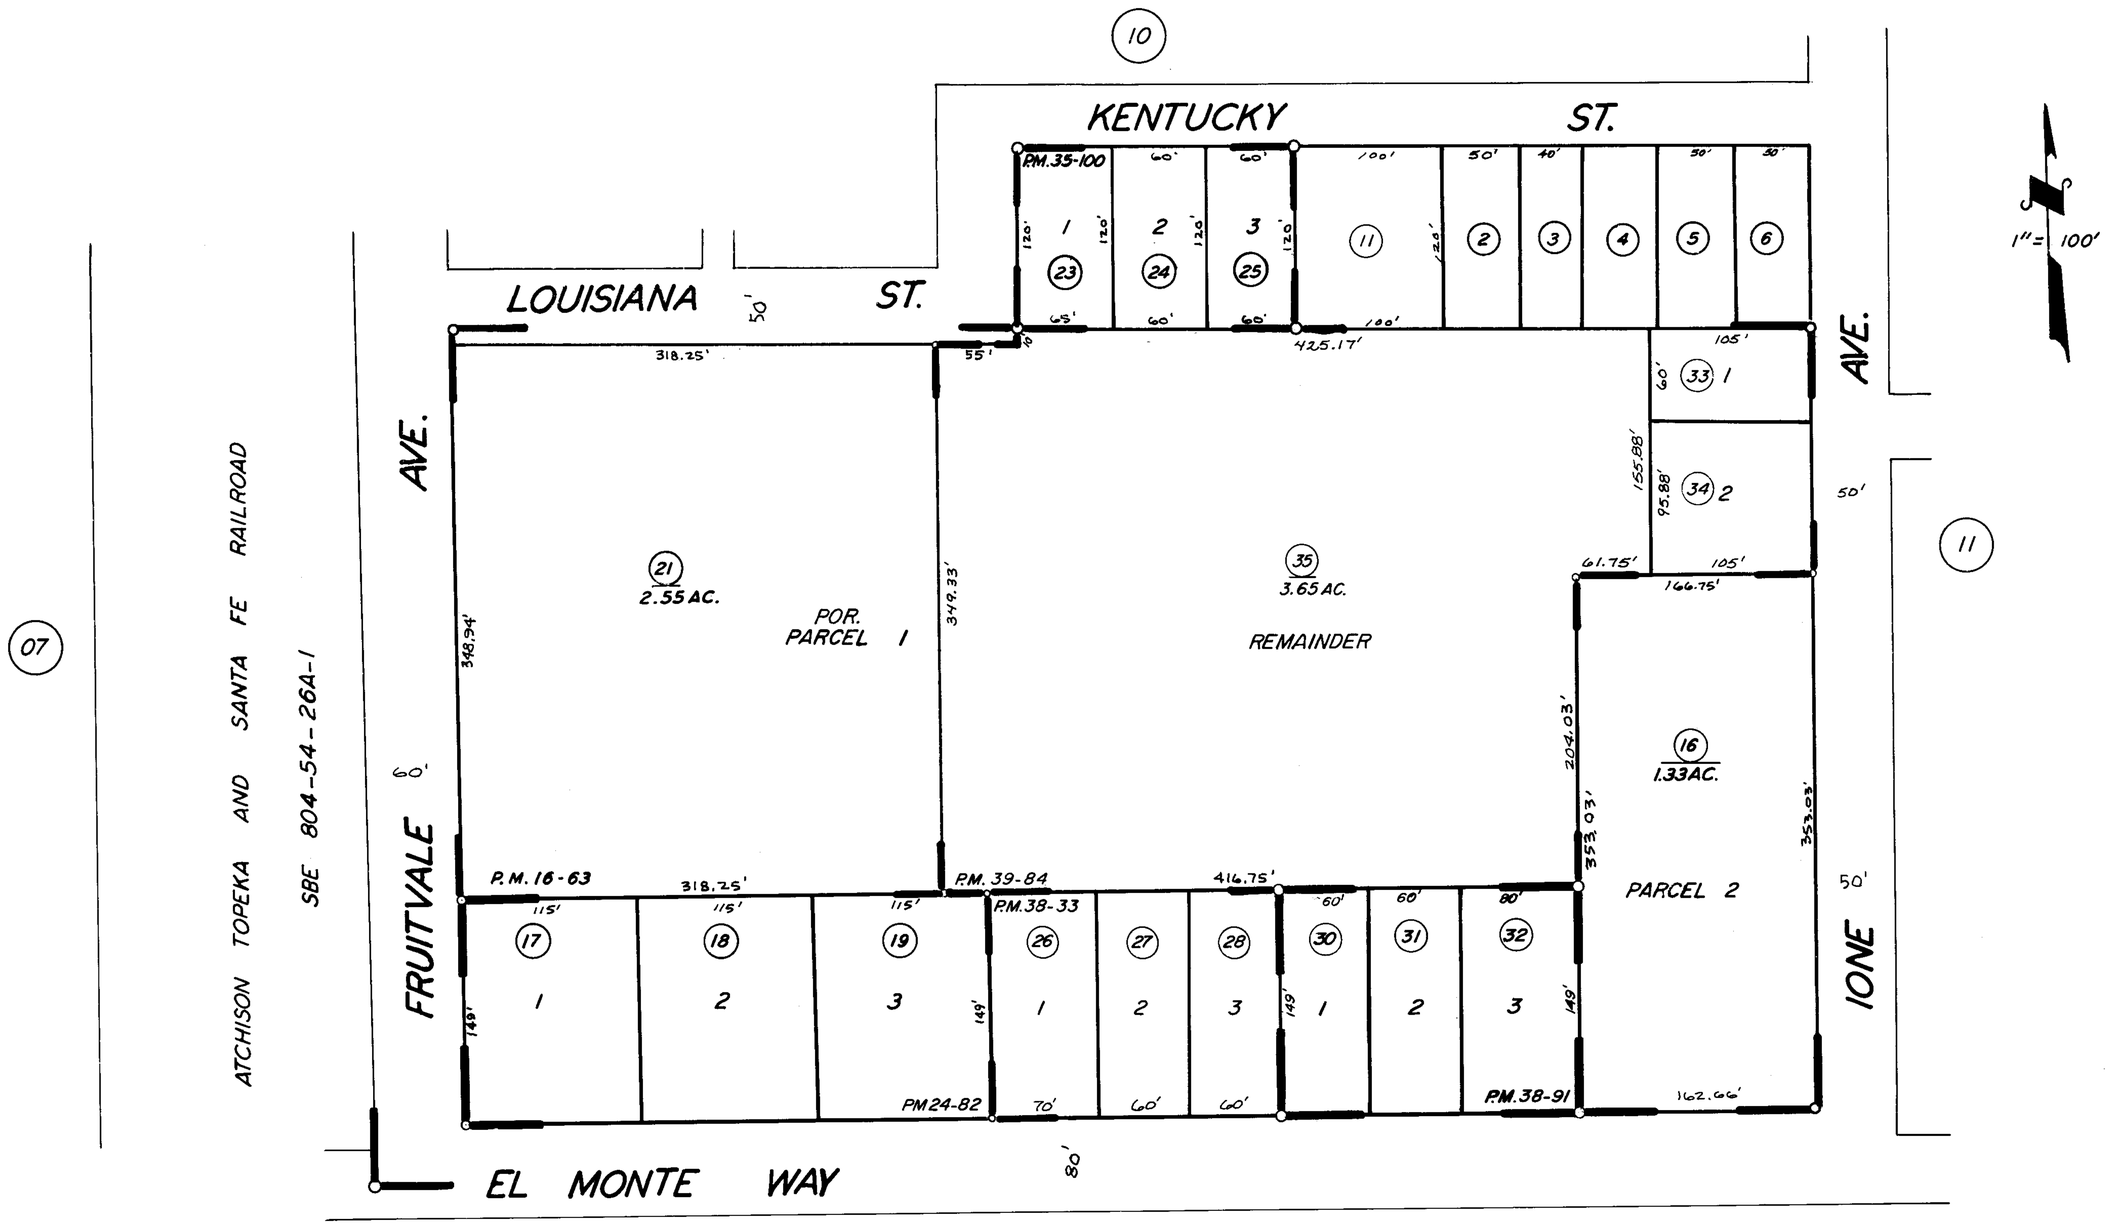

PARCEL MAP 3788 P.M. 38-91
PARCEL MAP 3730 P.M. 38-33
PARCEL MAP 3498 P.M. 35-100
POR. EAST OROSI R.M. 15-39-42.
PARCEL MAP 1562 P.M. 16-63
PARCEL MAP 2381 P.M. 24-82
PARCEL MAP 3881 P.M. 39-84

ASSESSOR'S MAPS BK. 25, PG. 12.
COUNTY OF TULARE, CALIF.

NOTE—ASSESSOR'S BLOCK NUMBERS SHOWN IN ELLIPSES
ASSESSOR'S PARCEL NUMBERS SHOWN IN CIRCLES