DISCLAIMER

THIS MAP WAS PREPARED FOR LOCAL PROPERTY ASSESSMENT PURPOSES ONLY. THE PARCELS SHOWN HEREON MAY NOT COMPLY WITH STATE AND LOCAL SUBDIVISION ORDINANCES. NO LIABILITY IS ASSUMED FOR THE USE OF THE INFORMATION HEREON.

REVISED: 08/21/2013
REASON: 2009-0081968
CAD TECH: CMB

POR. S1/2 SEC. 17, T.16S., R.25E., M. D. B. & M.

TAX CODE AREA 068-003 068-005 068-017

25-15

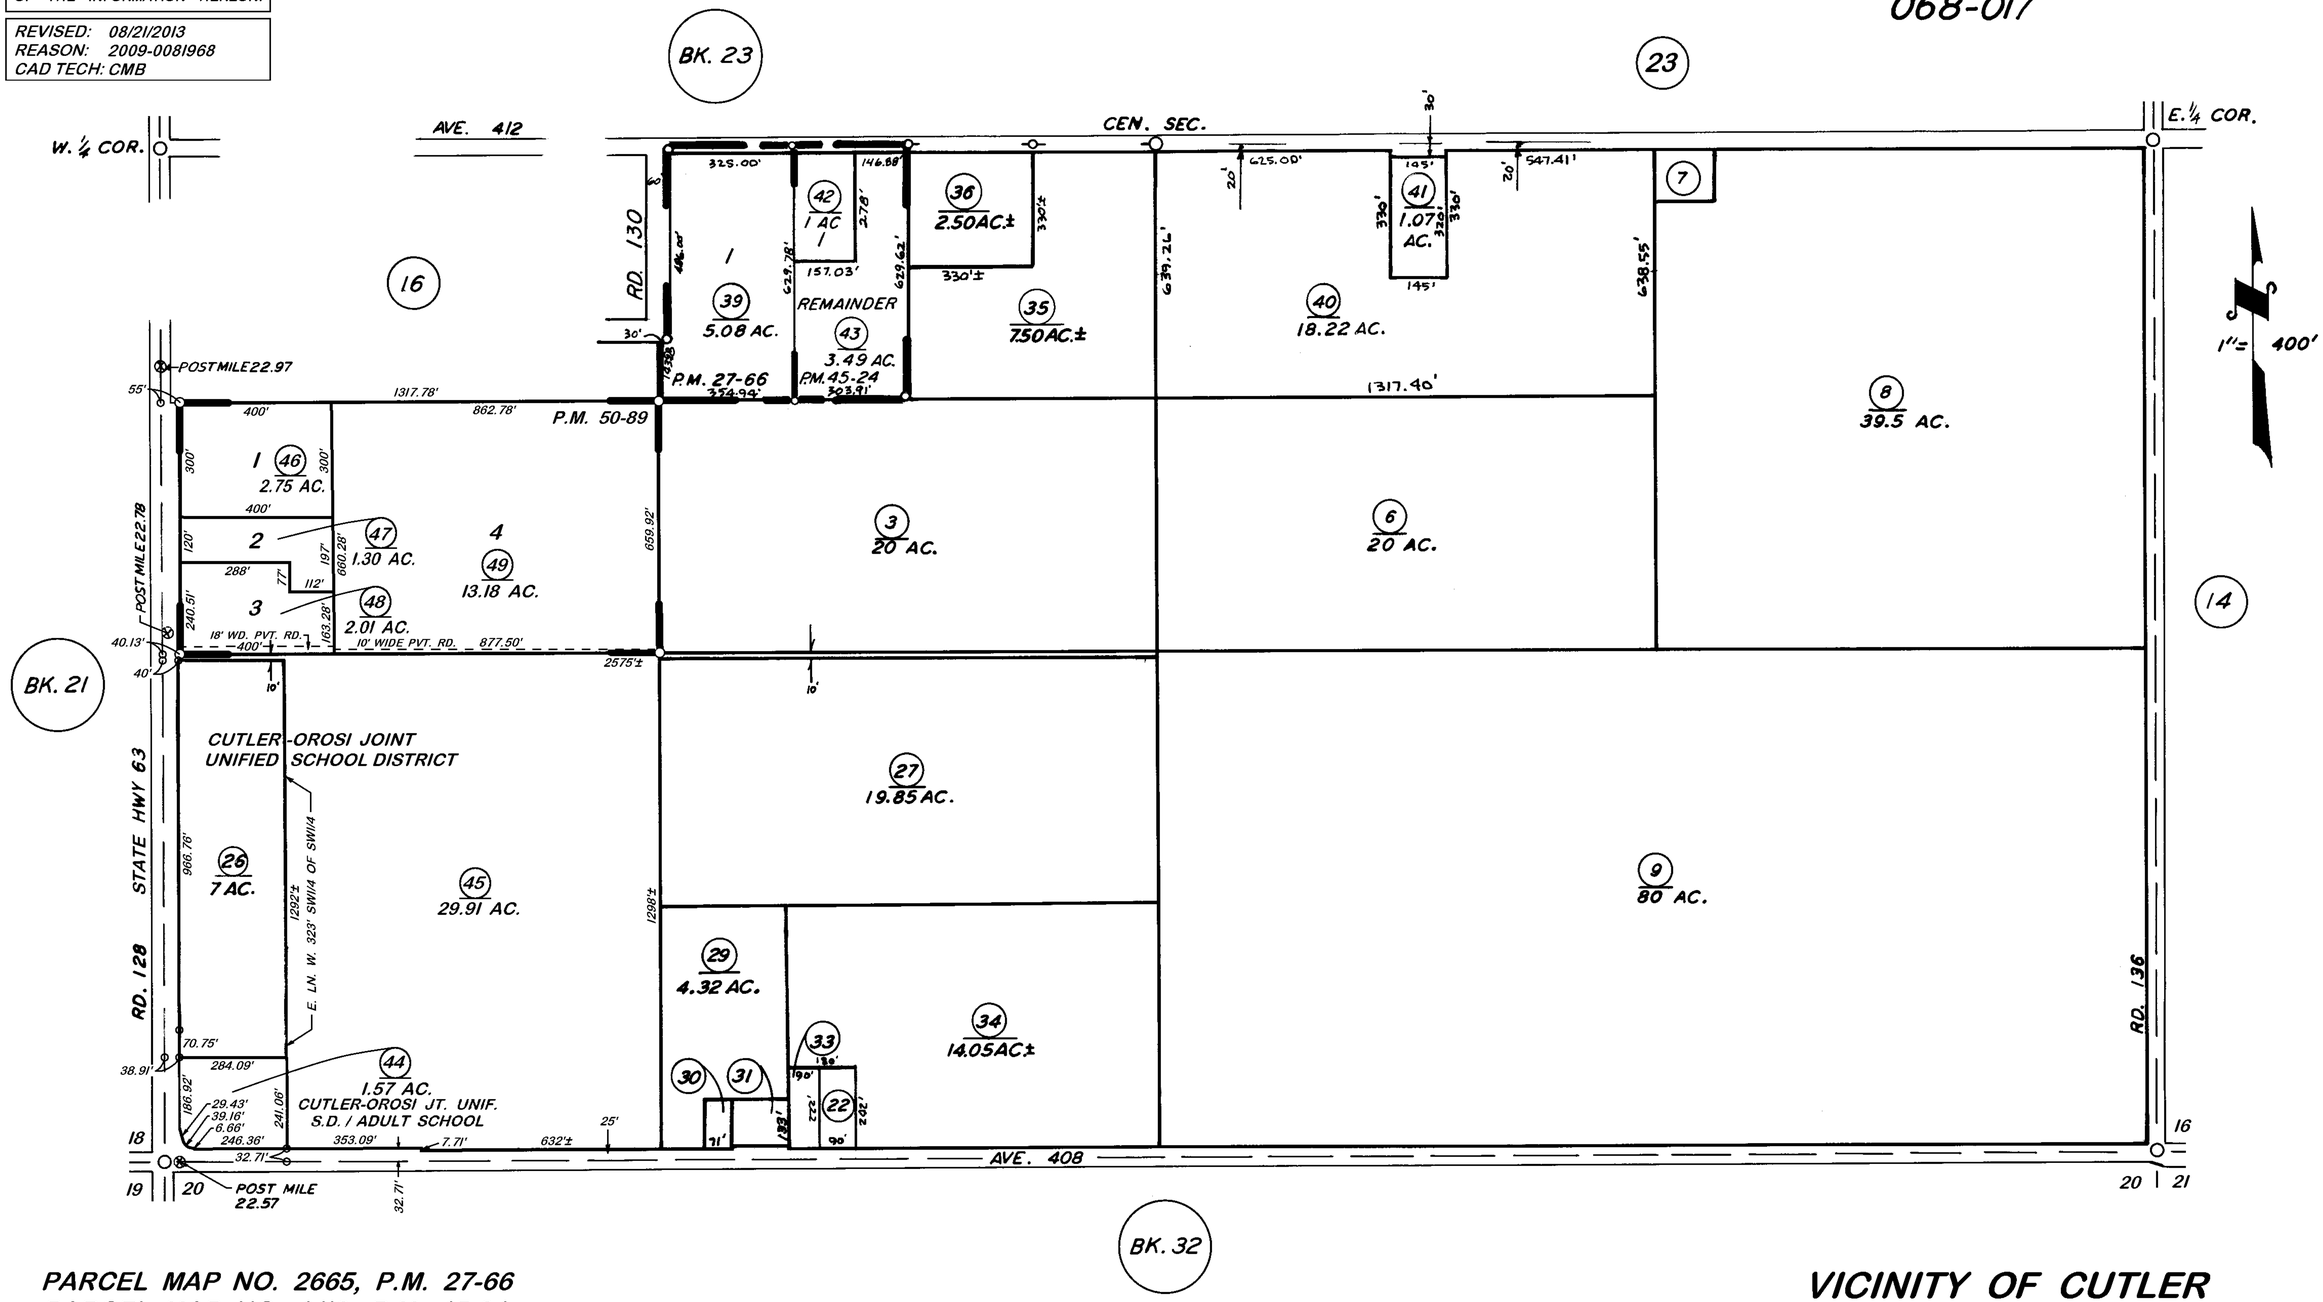

PARCEL MAP NO. 2665, P.M. 27-66
PARCEL MAP NO. 4419, P.M. 45-24
PARCEL MAP NO. 4984, P.M. 50-89

VICINITY OF CUTLER

ASSESSOR'S MAPS BK. 25, PG. 15.
COUNTY OF TULARE, CALIF.

NOTE: Assessor's Parcel Numbers Shown in Circles
Assessor's Block Numbers Shown in Elipses