S1/2 OF NE1/4 SEC.5, T.16S., R.25E., M.D.B.&M.

Tax Area Codes 025–18
068–015

DISCLAIMER

THIS MAP WAS PREPARED FOR LOCAL PROPERTY ASSESSMENT PURPOSES ONLY AND THE PARCELS SHOWN HEREON MAY NOT COMPLY WITH STATE AND LOCAL SUBDIVISION ORDINANCES, AND NO LIABILITY IS ASSUMED FOR THE USE OF THE INFORMATION SHOWN HEREON.

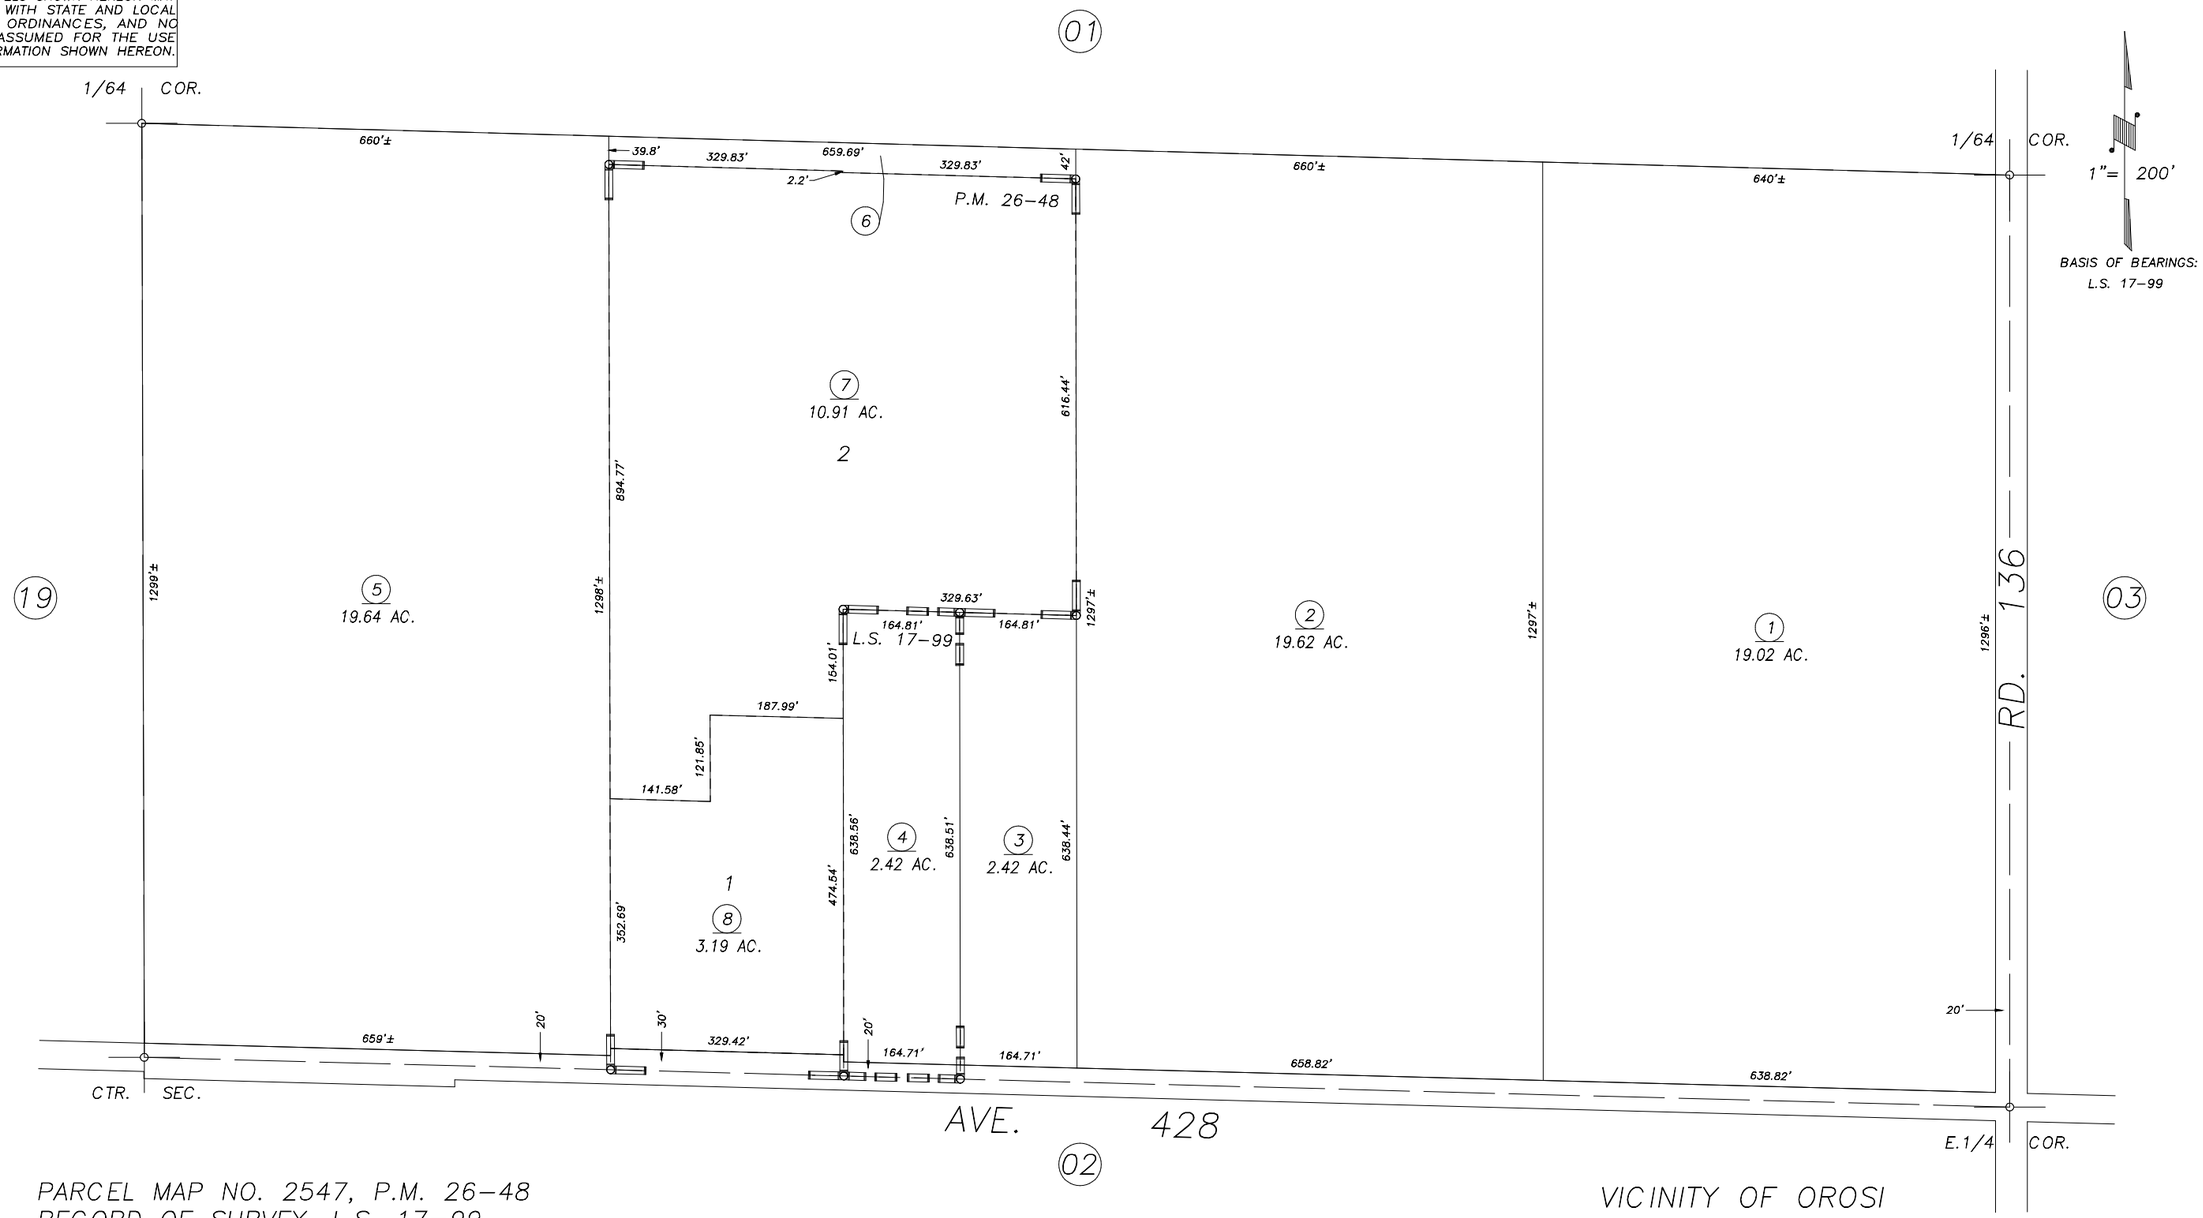

PARCEL MAP NO. 2547, P.M. 26–48
RECORD OF SURVEY, L.S. 17–99

VICINITY OF OROSI
ASSESSOR'S MAPS BK.025 , PG.18
COUNTY OF TULARE, CALIFORNIA, U.S.A.

NOTE: Assessor's Parcel Numbers Shown in Circles (1)
Assessor's Block Numbers Shown in Elipses (123)

CAD CONVERSION	03/14/2005	PHN
REVISION	DATE	TECH