DISCLAIMER

THIS MAP WAS PREPARED FOR LOCAL PROPERTY ASSESSMENT PURPOSES ONLY. THE PARCELS SHOWN HEREON MAY NOT COMPLY WITH STATE AND LOCAL SUBDIVISION ORDINANCES. NO LIABILITY IS ASSUMED FOR THE USE OF THE INFORMATION HEREON.

REVISED: 09/26/2013
REASON: 2010-0078199
CAD TECH: NFL

N1/2 & POR. OF SE1/4 SEC. 20, T.16S., R.23E., M.D.B. & M.

TAX CODE AREA **28-05**

100-002
65-000

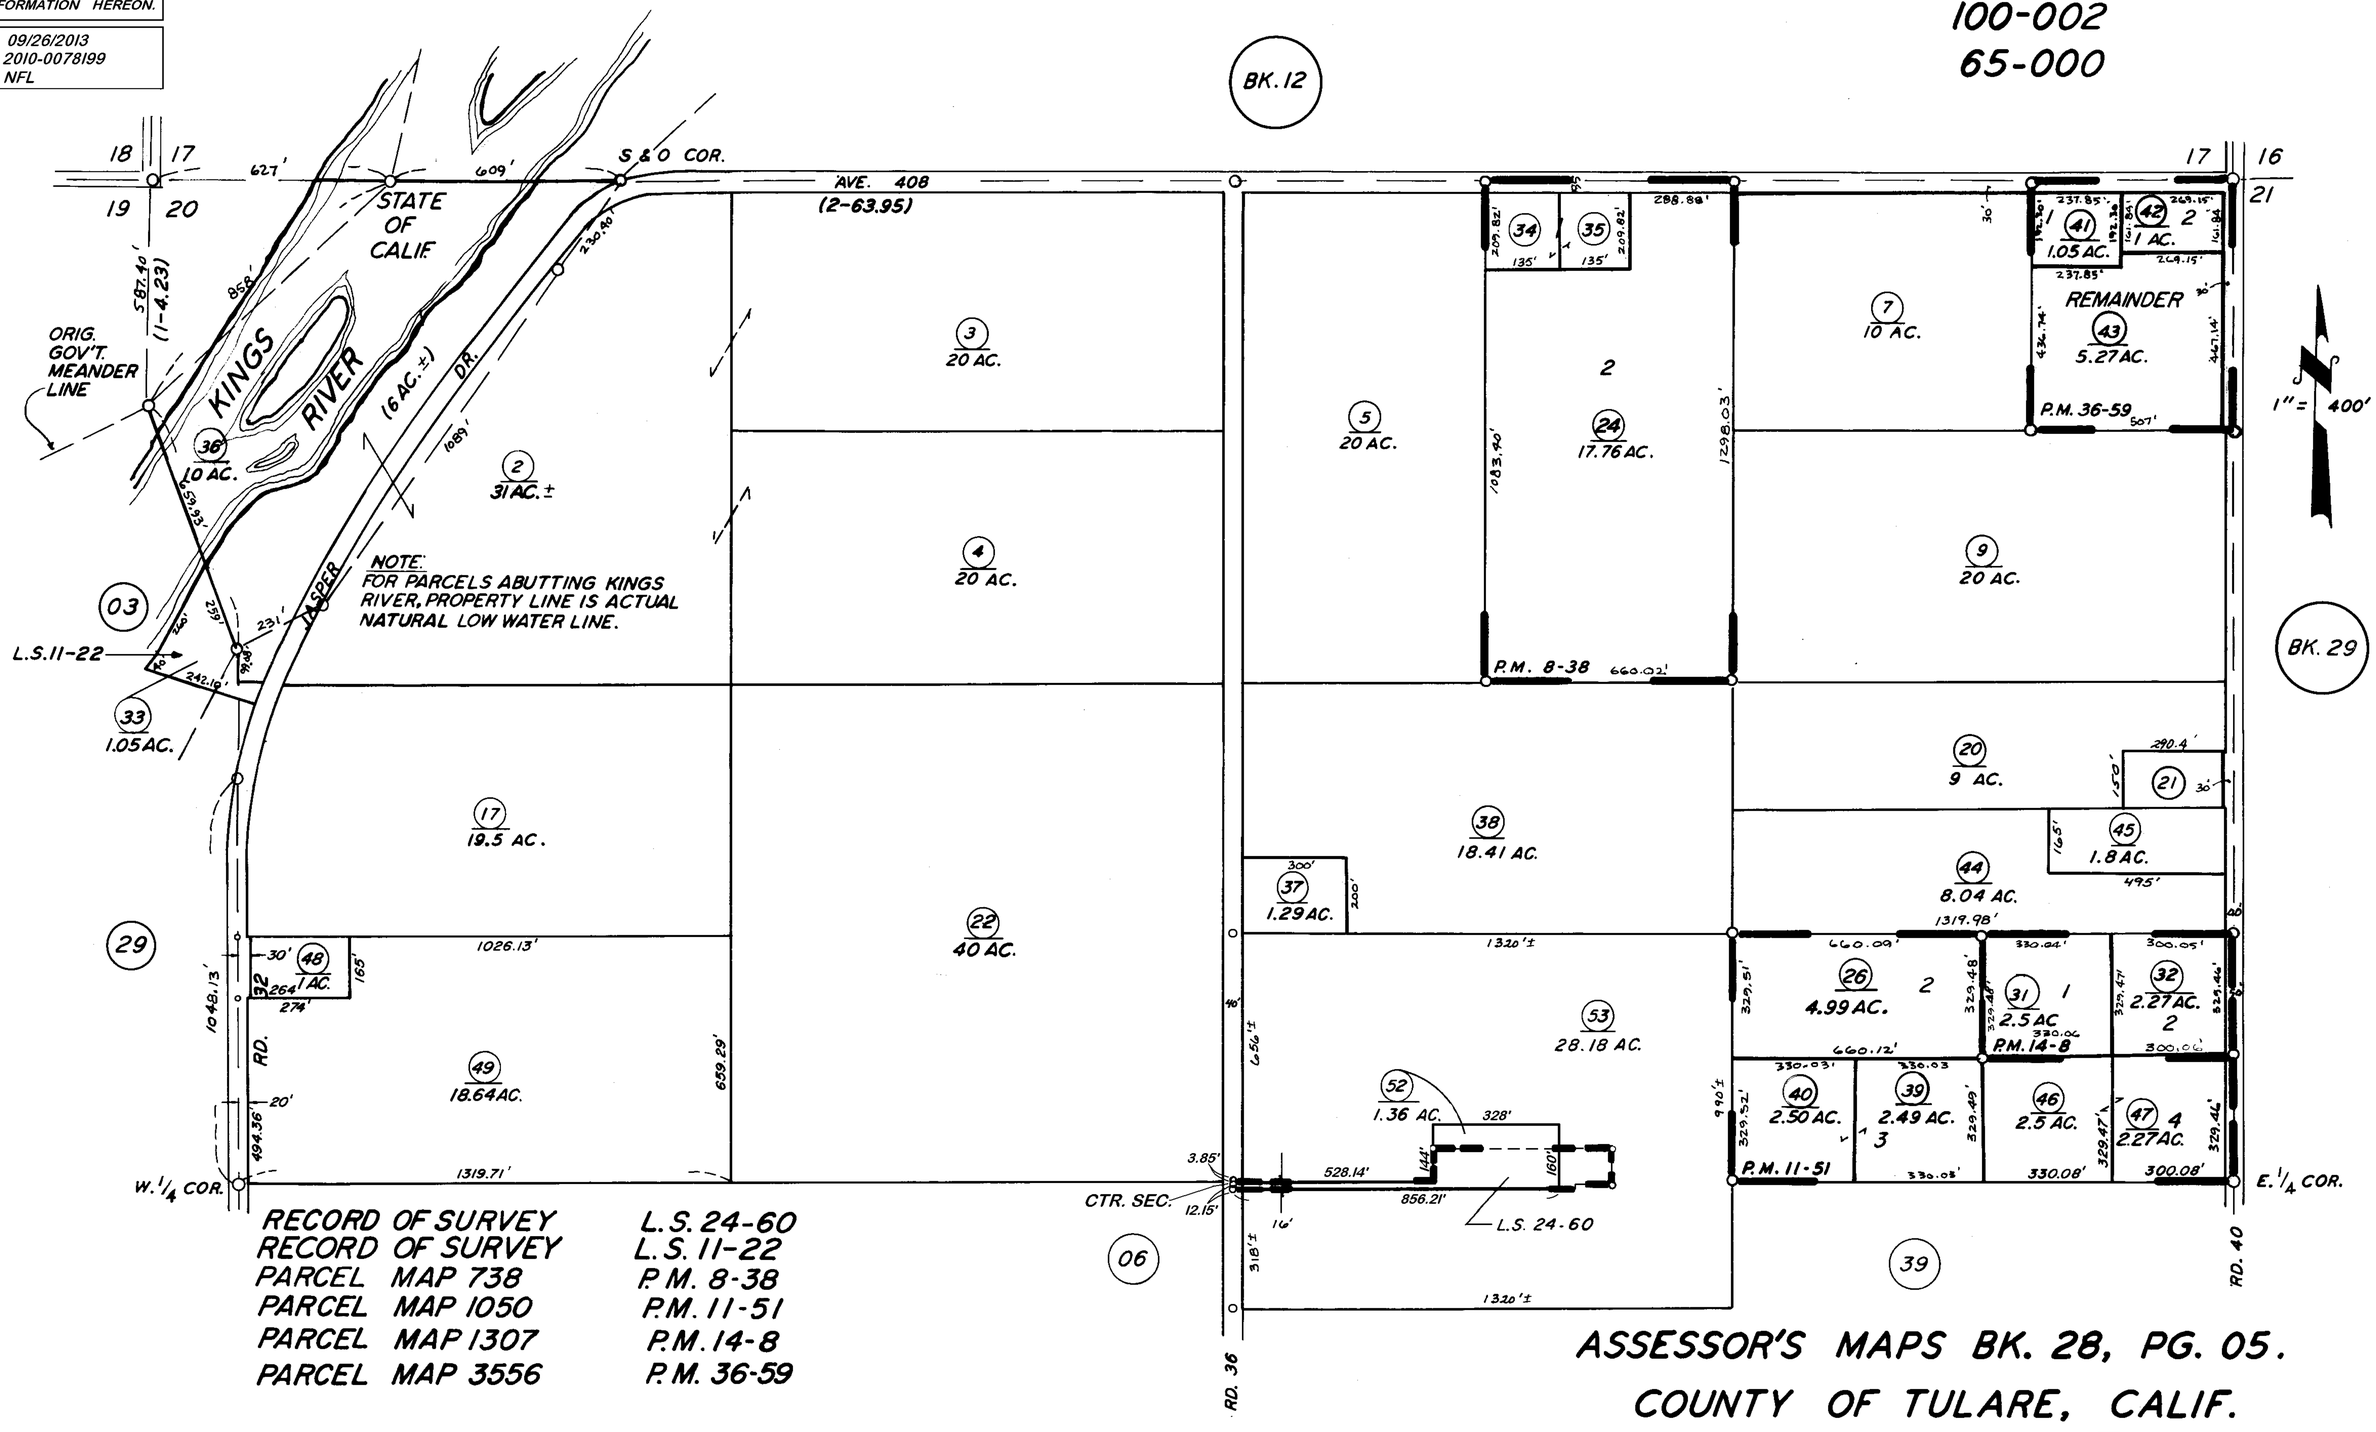

RECORD OF SURVEY	L.S. 24-60
RECORD OF SURVEY	L.S. 11-22
PARCEL MAP 738	P.M. 8-38
PARCEL MAP 1050	P.M. 11-51
PARCEL MAP 1307	P.M. 14-8
PARCEL MAP 3556	P.M. 36-59

ASSESSOR'S MAPS BK. 28, PG. 05.
COUNTY OF TULARE, CALIF.

NOTE- ASSESSOR'S BLOCK NUMBERS SHOWN IN ELLIPSES
ASSESSOR'S PARCEL NUMBERS SHOWN IN CIRCLES