POR. N 1/2 OF SE 1/4 OF SEC. 26, T. 16 S., R. 22 E., M.D.B. & M.

TAX CODE AREA 99-001

28-13

DISCLAIMER

THIS MAP WAS PREPARED FOR LOCAL PROPERTY ASSESSMENT PURPOSES ONLY. THE PARCELS SHOWN HEREON MAY NOT COMPLY WITH STATE AND LOCAL SUBDIVISION ORDINANCES. NO LIABILITY IS ASSUMED FOR THE USE OF THE INFORMATION HEREON. R & T CODE SEC. 327, 408.3, ETC.

REVISED: 08/24/2015
REASON: FIX RD. 16
CAD TECH: ASG

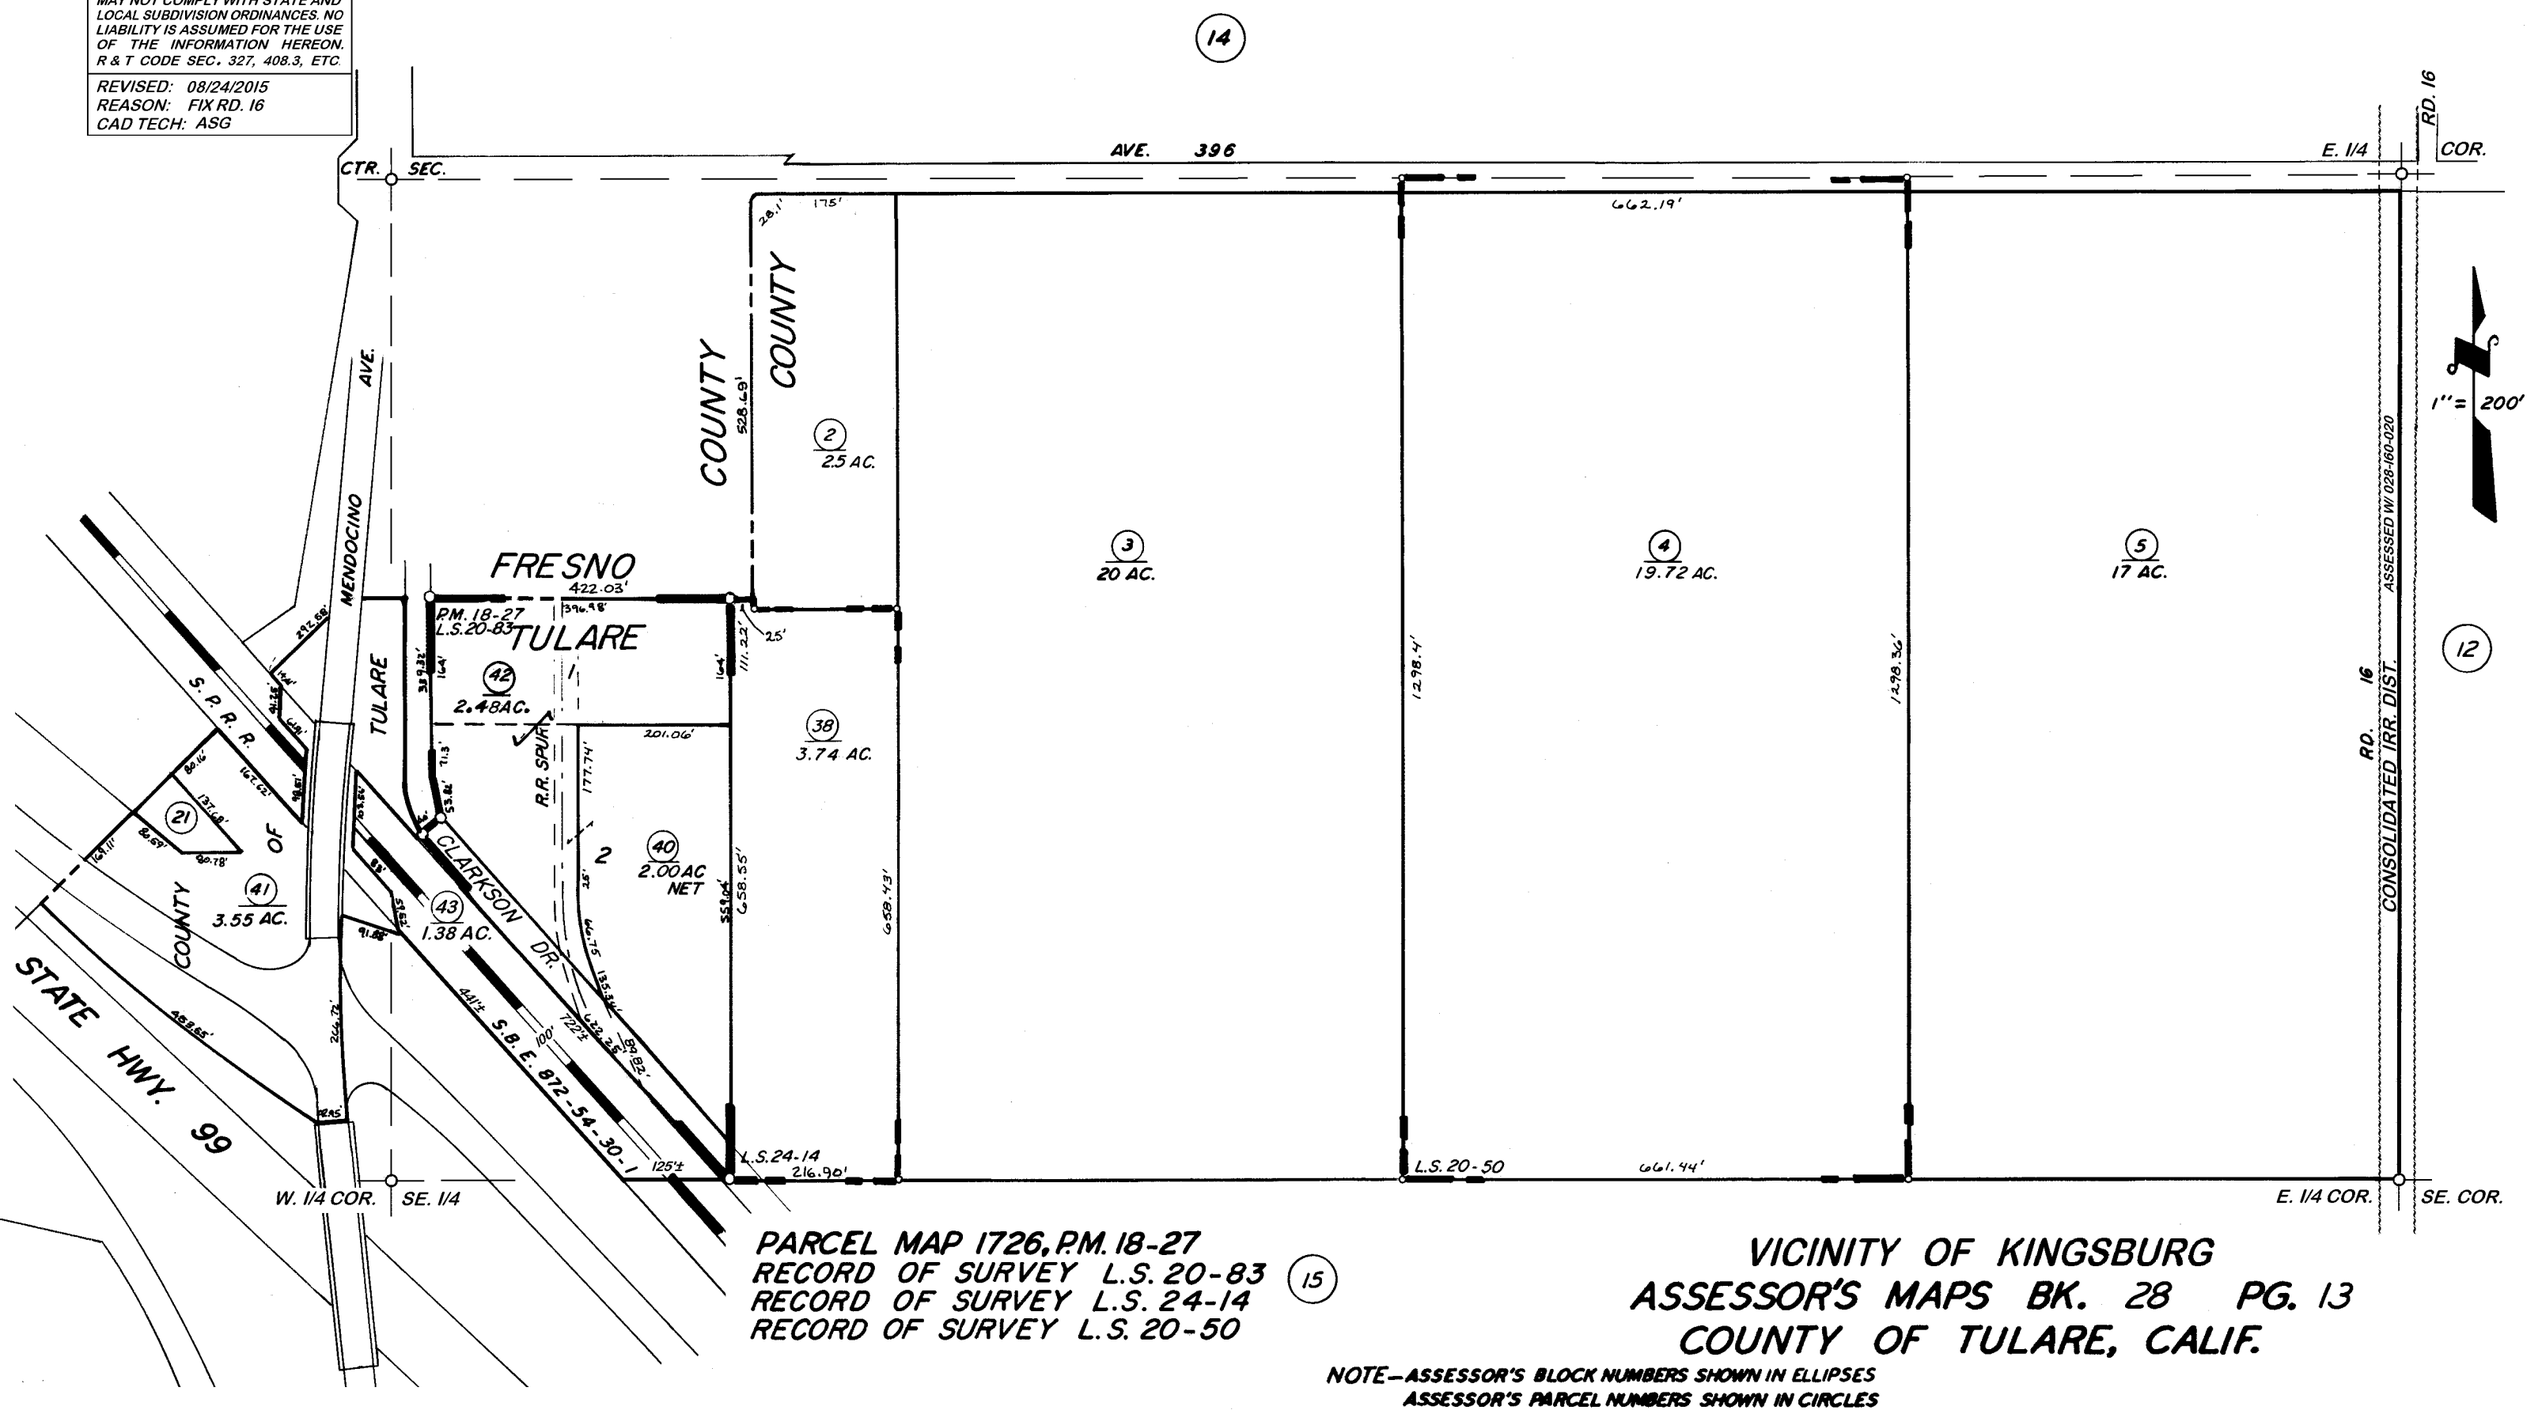

PARCEL MAP 1726, P.M. 18-27
RECORD OF SURVEY L.S. 20-83
RECORD OF SURVEY L.S. 24-14
RECORD OF SURVEY L.S. 20-50

VICINITY OF KINGSBURG
ASSESSOR'S MAPS BK. 28 PG. 13
COUNTY OF TULARE, CALIF.

NOTE—ASSESSOR'S BLOCK NUMBERS SHOWN IN ELLIPSES
ASSESSOR'S PARCEL NUMBERS SHOWN IN CIRCLES