DISCLAIMER

THIS MAP WAS PREPARED FOR LOCAL PROPERTY ASSESSMENT PURPOSES ONLY. THE PARCELS SHOWN HEREON MAY NOT COMPLY WITH STATE AND LOCAL SUBDIVISION ORDINANCES. NO LIABILITY IS ASSUMED FOR THE USE OF THE INFORMATION HEREON.

REVISED: 11/26/2014
REASON: ADD PVT. RD.
CAD TECH: JRS

S1/2 SEC. 36., T.16S., R.22E., M. D. B. & M.

TAX CODE AREA 28-20
99-001
100-004

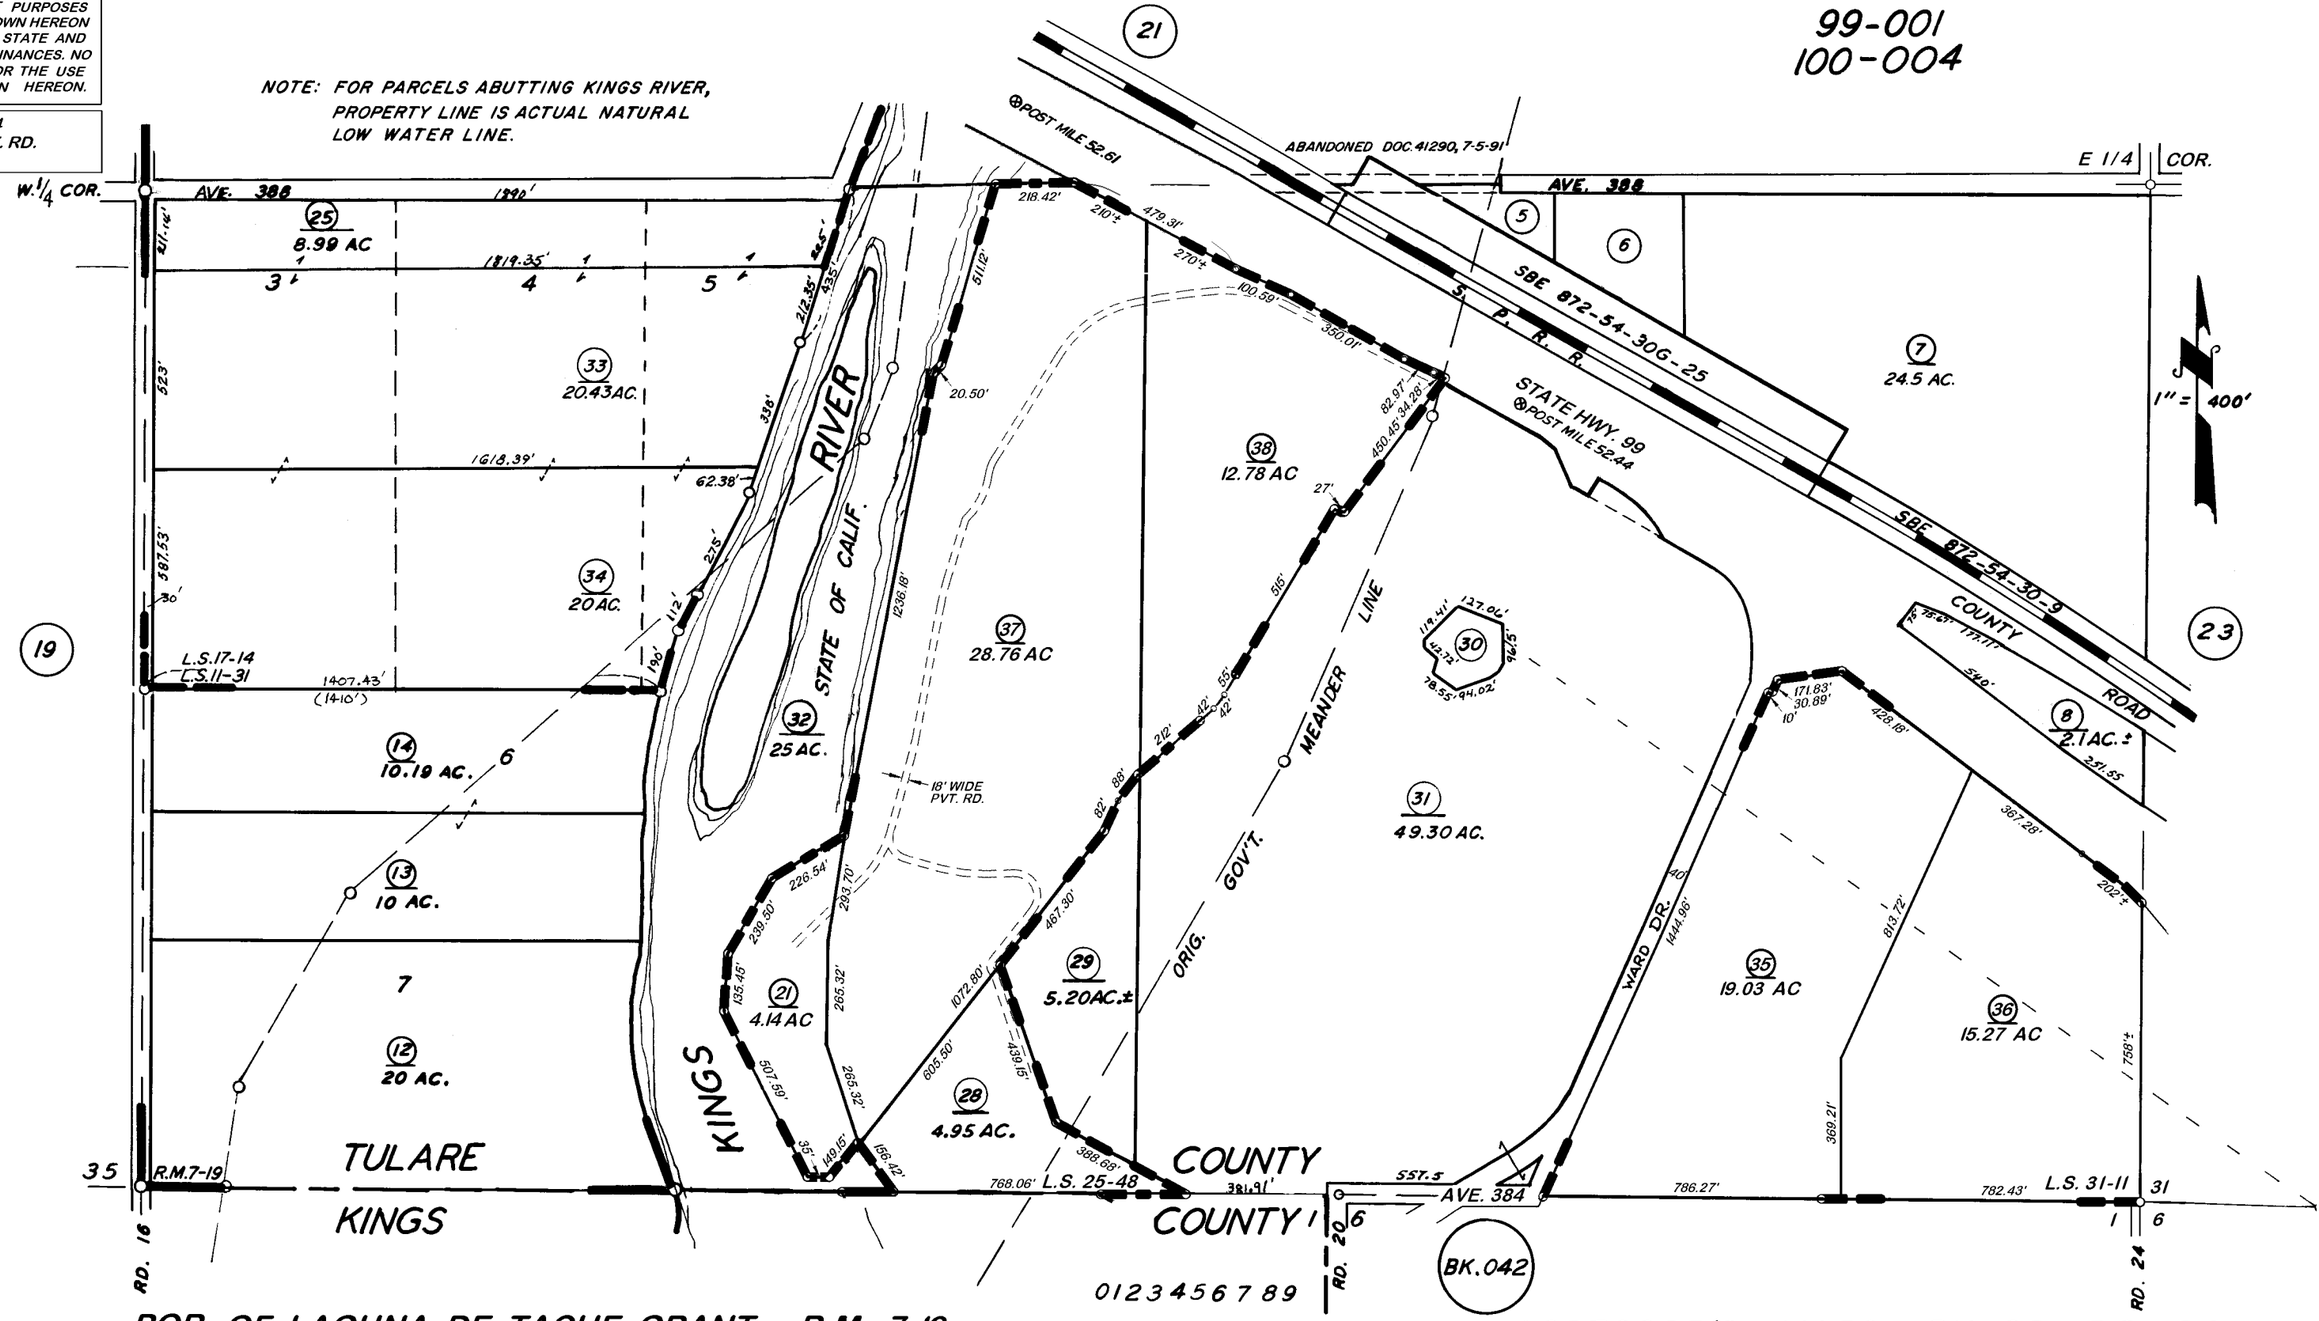

POR. OF LAGUNA DE TACHE GRANT, R.M. 7-19
POR. RECORD OF SURVEY, L.S. 11-31
RECORD OF SURVEY, L.S. 17-14
POR. RECORD OF SURVEY, L.S. 31-11
POR. RECORD OF SURVEY, L.S. 25-48

ASSESSOR'S MAPS BK. 28, PG. 20.
COUNTY OF TULARE, CALIF.

NOTE — ASSESSOR'S BLOCK NUMBERS SHOWN IN ELLIPSES
ASSESSOR'S PARCEL NUMBERS SHOWN IN CIRCLES