DISCLAIMER

THIS MAP WAS PREPARED FOR LOCAL PROPERTY ASSESSMENT PURPOSES ONLY. THE PARCELS SHOWN HEREON MAY NOT COMPLY WITH STATE AND LOCAL SUBDIVISION ORDINANCES. NO LIABILITY IS ASSUMED FOR THE USE OF THE INFORMATION HEREON.

REVISED: 03/28/2013
REASON: 2011-0055671
CAD TECH: JRS

S 1/2 SEC. 31, T.16S., R.23E., M. D. B. & M.

TAX CODE AREA **28-23**
100-004

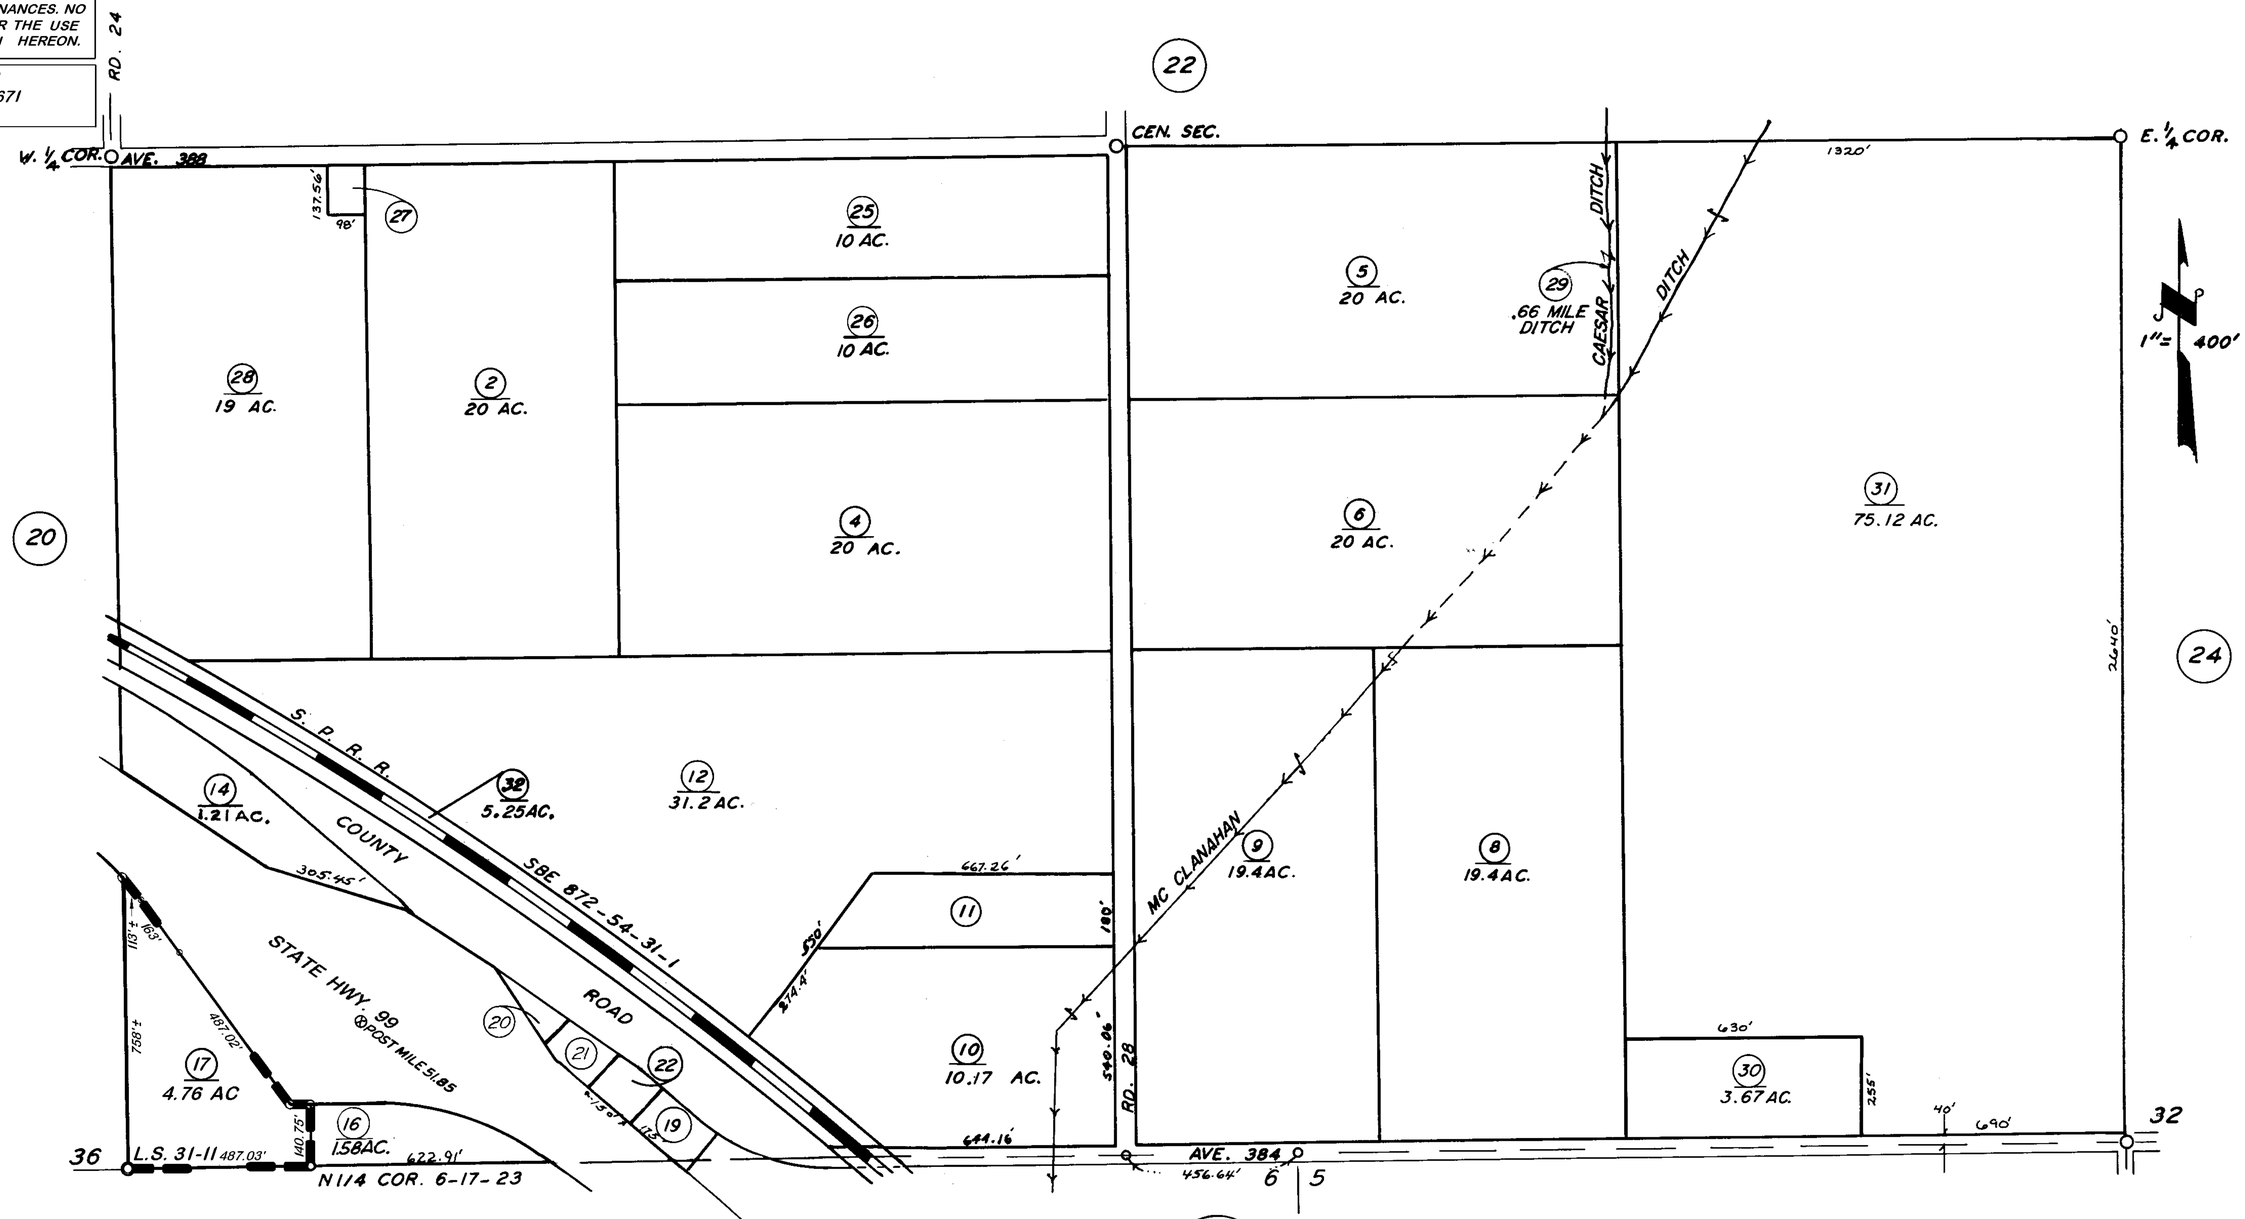

POR. RECORD OF SURVEY, L.S. 31-11

BK. 42

ASSESSOR'S MAPS BK. 28, PG. 23.
COUNTY OF TULARE, CALIF.

NOTE- ASSESSOR'S BLOCK NUMBERS SHOWN IN ELLIPSES
ASSESSOR'S PARCEL NUMBER'S SHOWN IN CIRCLES

1959