DISCLAIMER

THIS MAP WAS PREPARED FOR LOCAL PROPERTY ASSESSMENT PURPOSES ONLY AND THE PARCELS SHOWN HEREON MAY NOT COMPLY WITH STATE AND LOCAL SUBDIVISION ORDINANCES, AND NO LIABILITY IS ASSUMED FOR THE USE OF THE INFORMATION SHOWN HEREON.

S1/2 SEC.32, T.16S., R.23E., M.D.B.&M.

Tax Area Codes 028-24
100-002

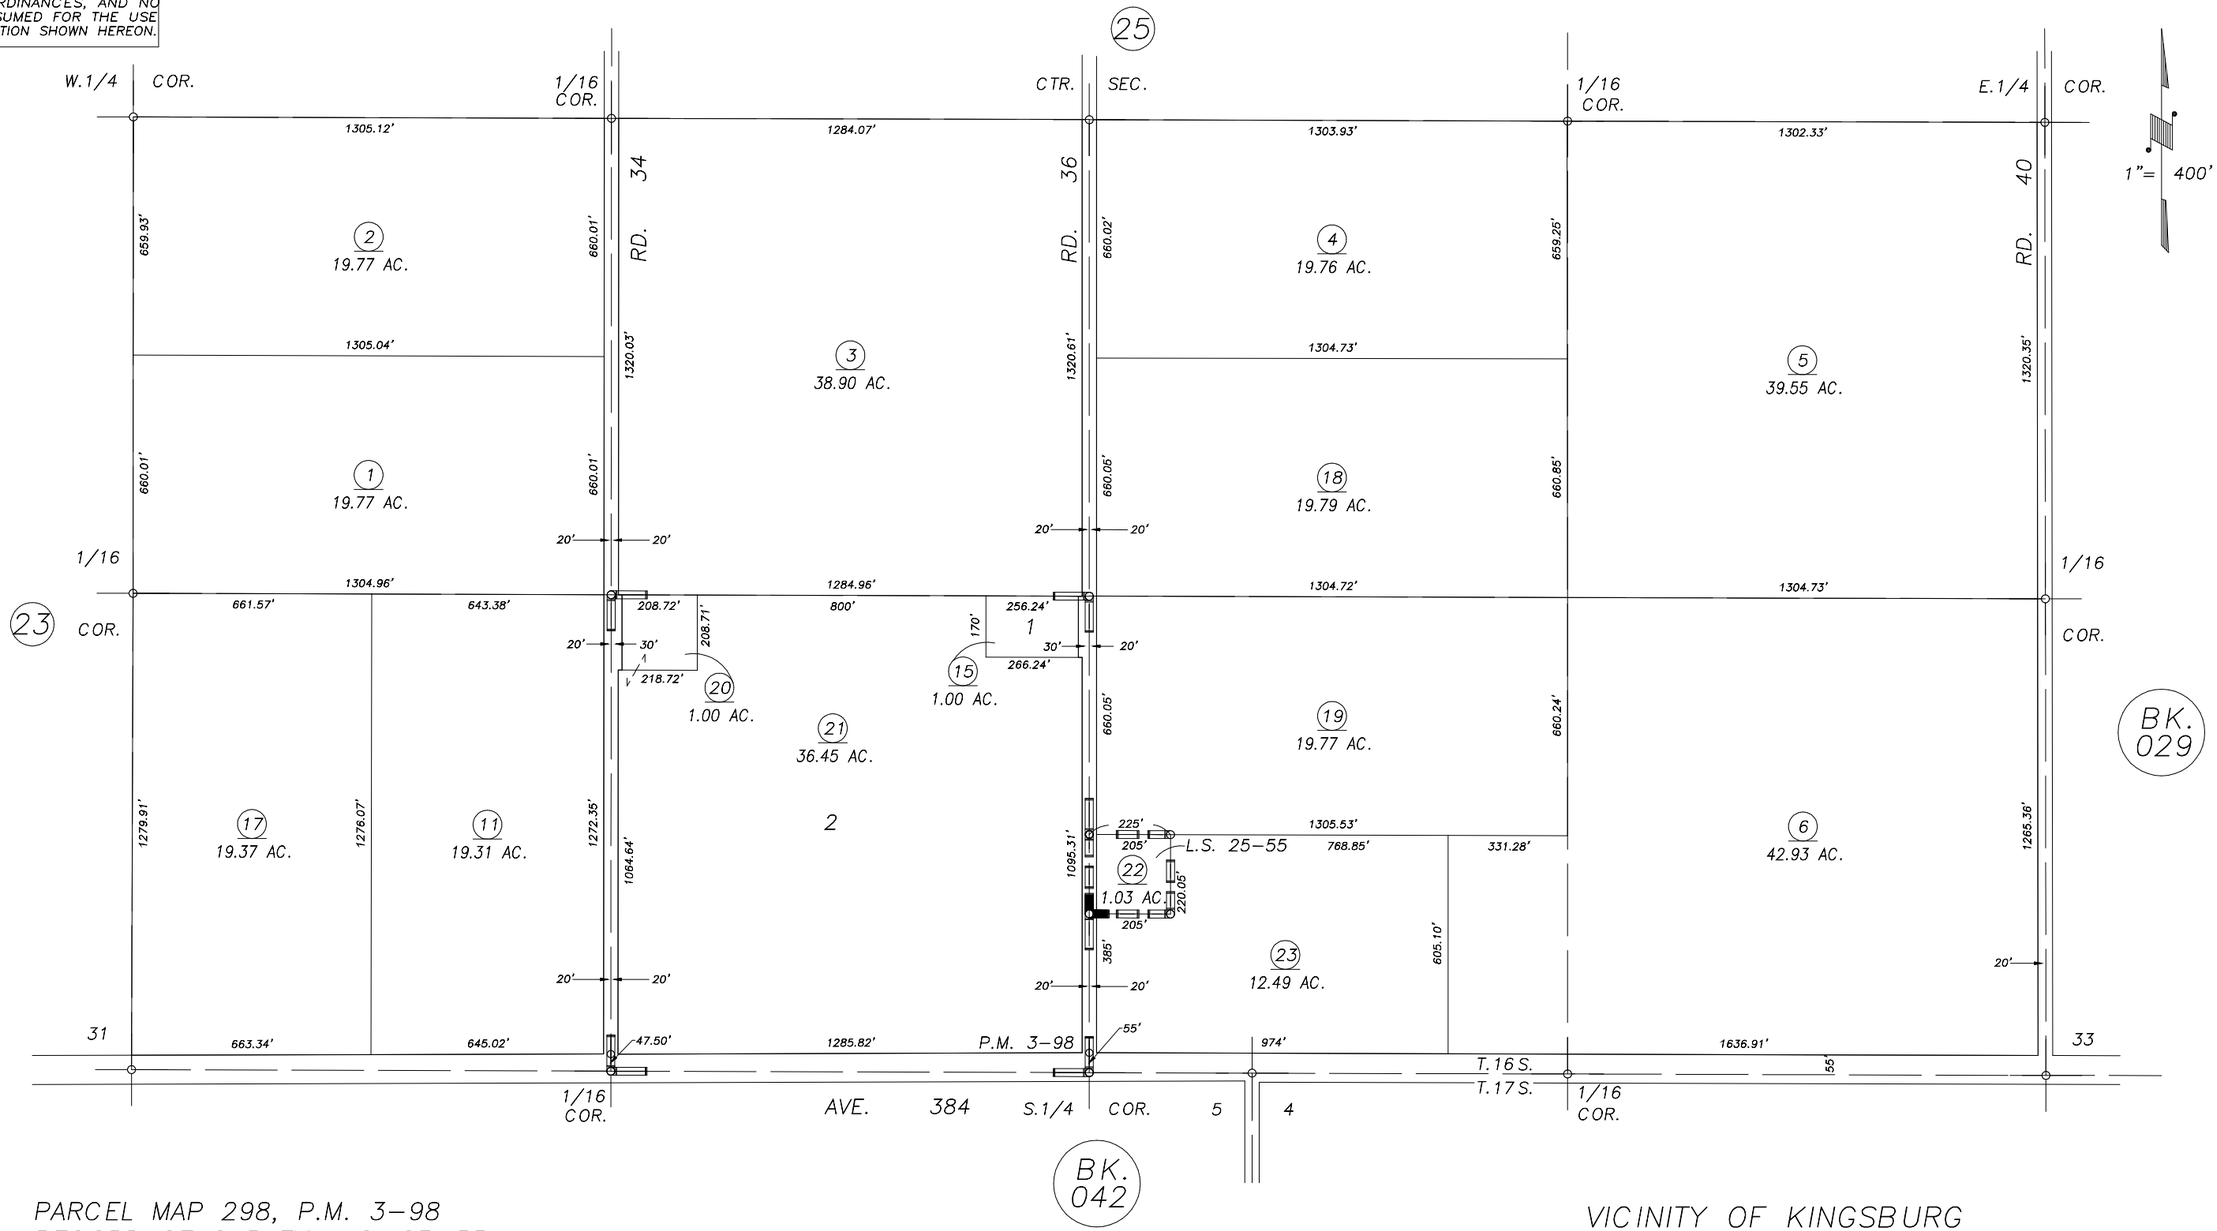

PARCEL MAP 298, P.M. 3-98
RECORD OF SURVEY, L.S. 25-55

VICINITY OF KINGSBURG
ASSESSOR'S MAPS BK.028 , PG.24
COUNTY OF TULARE, STATE OF CALIFORNIA, U.S.A.

NOTE: Assessor's Parcel Numbers Shown in Circles (1)
Assessor's Block Numbers Shown in Elipses (123)

REVISION	DATE	TECH
2001-0016909	11/06/2002	RJL