DISCLAIMER

THIS MAP WAS PREPARED FOR LOCAL PROPERTY ASSESSMENT PURPOSES ONLY. THE PARCELS SHOWN HEREON MAY NOT COMPLY WITH STATE AND LOCAL SUBDIVISION ORDINANCES. NO LIABILITY IS ASSUMED FOR THE USE OF THE INFORMATION HEREON. R & T CODE SEC. 327, 408.3, ETC.

REVISED: 9/9/2016
REASON: 2016-0048629
CAD TECH: ARL

SEC'S 19, 29 & 30, T.16S., R.23E., M. D. B. & M.

TAX CODE AREA **028-29**

100-002
100-004

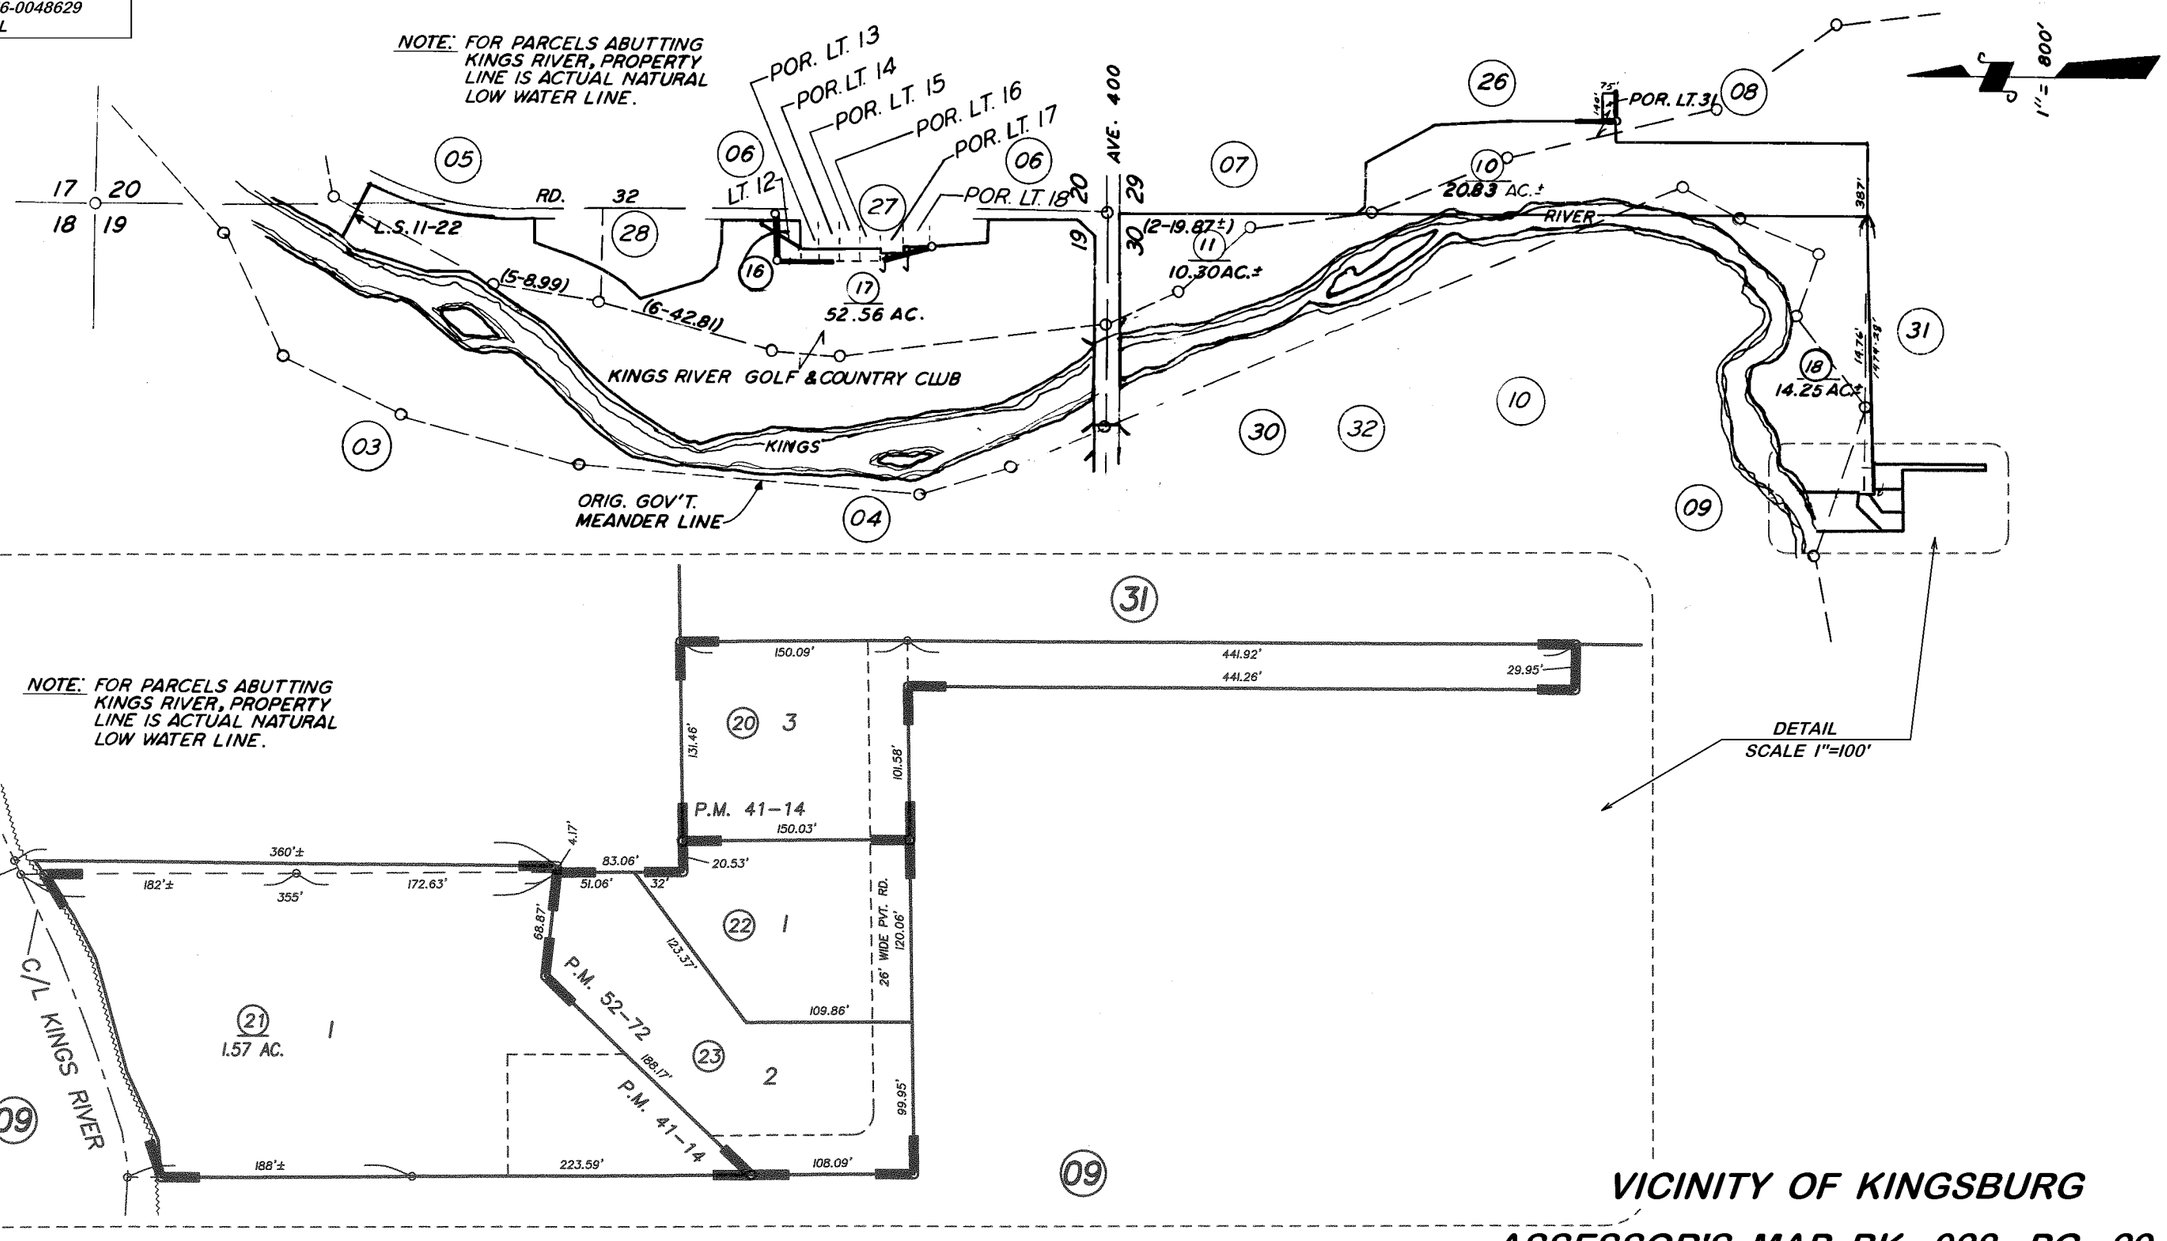

RECORD OF SURVEY, L.S. 11-22
POR. TRACT NO. 326, R.M. 22-95
PARCEL MAP NO. 4010, P.M. 41-14
PARCEL MAP NO. 5165, P.M. 52-72

VICINITY OF KINGSBURG
ASSESSOR'S MAP BK. 028, PG. 29
COUNTY OF TULARE, CALIF.

NOTE - ASSESSOR'S BLOCK NUMBERS SHOWN IN ELLIPSES
ASSESSOR'S PARCEL NUMBERS SHOWN IN CIRCLES