DISCLAIMER

THIS MAP WAS PREPARED FOR LOCAL PROPERTY ASSESSMENT PURPOSES ONLY. THE PARCELS SHOWN HEREON MAY NOT COMPLY WITH STATE AND LOCAL SUBDIVISION ORDINANCES. NO LIABILITY IS ASSUMED FOR THE USE OF THE INFORMATION HEREON.

REVISED: 07/29/2010
REASON: 2009-0014948
CAD TECH: CBT

N½ OF SE¼ OF SE¼ OF SEC. 30, T.16 S., R.23 E., M.D.B. & M.

TAX CODE AREA
100-004

028 - 31

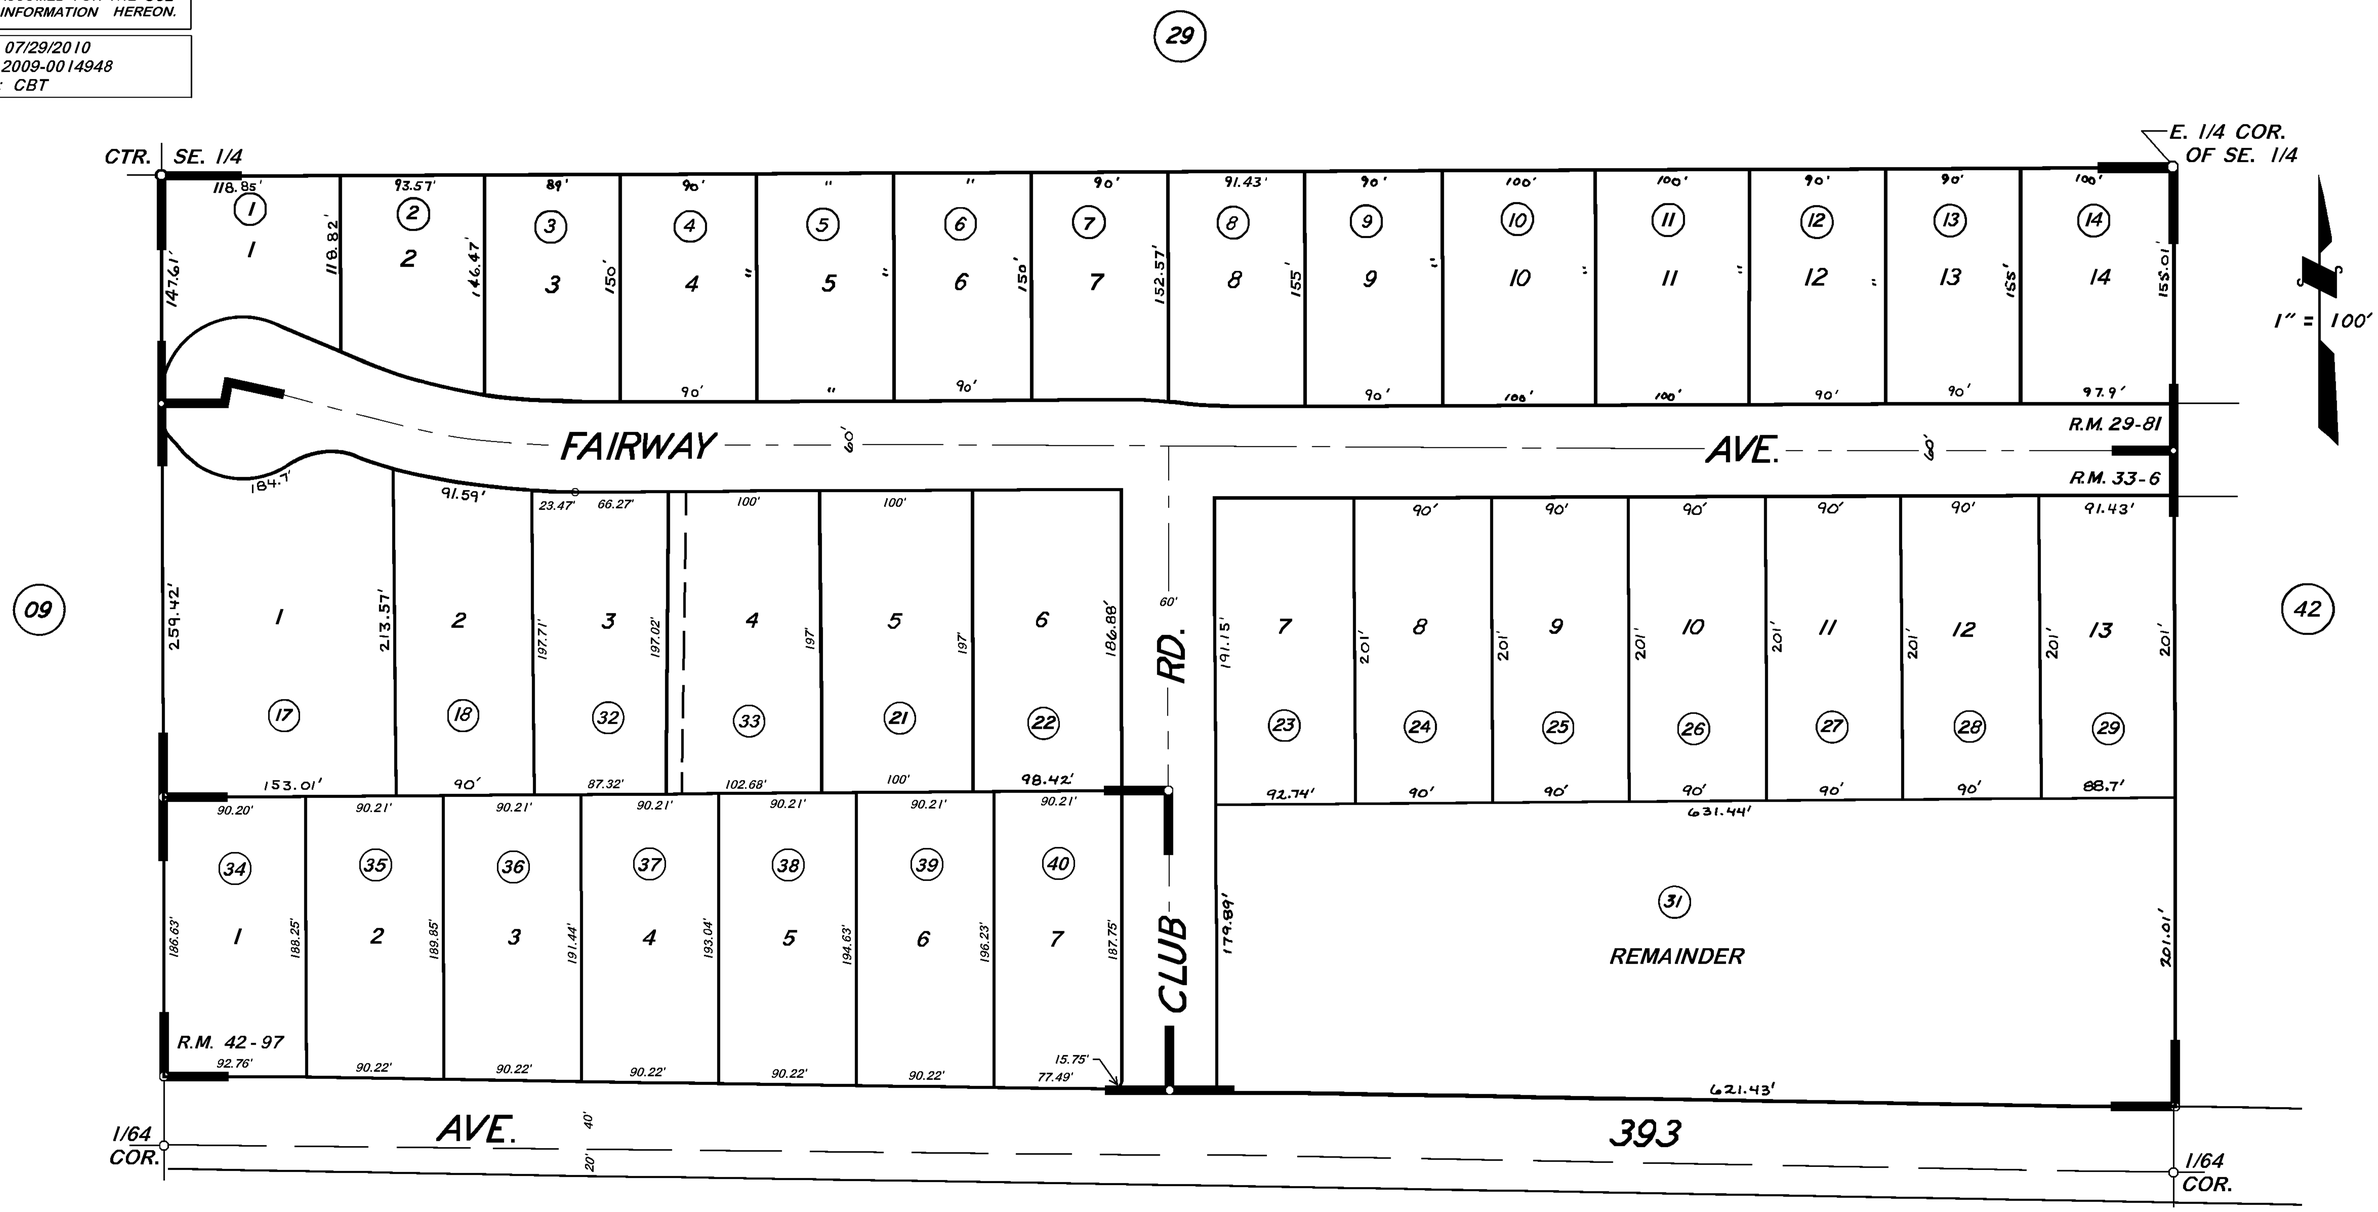

TRACT NO. 575, R.M. 29-81
TRACT 637 UNIT 1, R.M. 33-6
TRACT NO. 742, R.M. 42-97

09

VICINITY OF KINGSBURG
ASSESSOR'S MAPS BK. 28, PG. 31
COUNTY OF TULARE, CALIF.

NOTE — ASSESSOR'S BLOCK NUMBERS SHOWN IN ELLIPSES
ASSESSOR'S PARCEL NUMBERS SHOWN IN CIRCLES