DISCLAIMER

THIS MAP WAS PREPARED FOR LOCAL PROPERTY ASSESSMENT PURPOSES ONLY. THE PARCELS SHOWN HEREON MAY NOT COMPLY WITH STATE AND LOCAL SUBDIVISION ORDINANCES. NO LIABILITY IS ASSUMED FOR THE USE OF THE INFORMATION HEREON.

REVISED: 09/11/2012
REASON: 2012-0037157
CAD TECH: NFL

S½ OF SE¼ OF SEC. 20, T.16 S., R.23 E., M.D.B. & M.

TAX CODE AREA 100-002

028-35

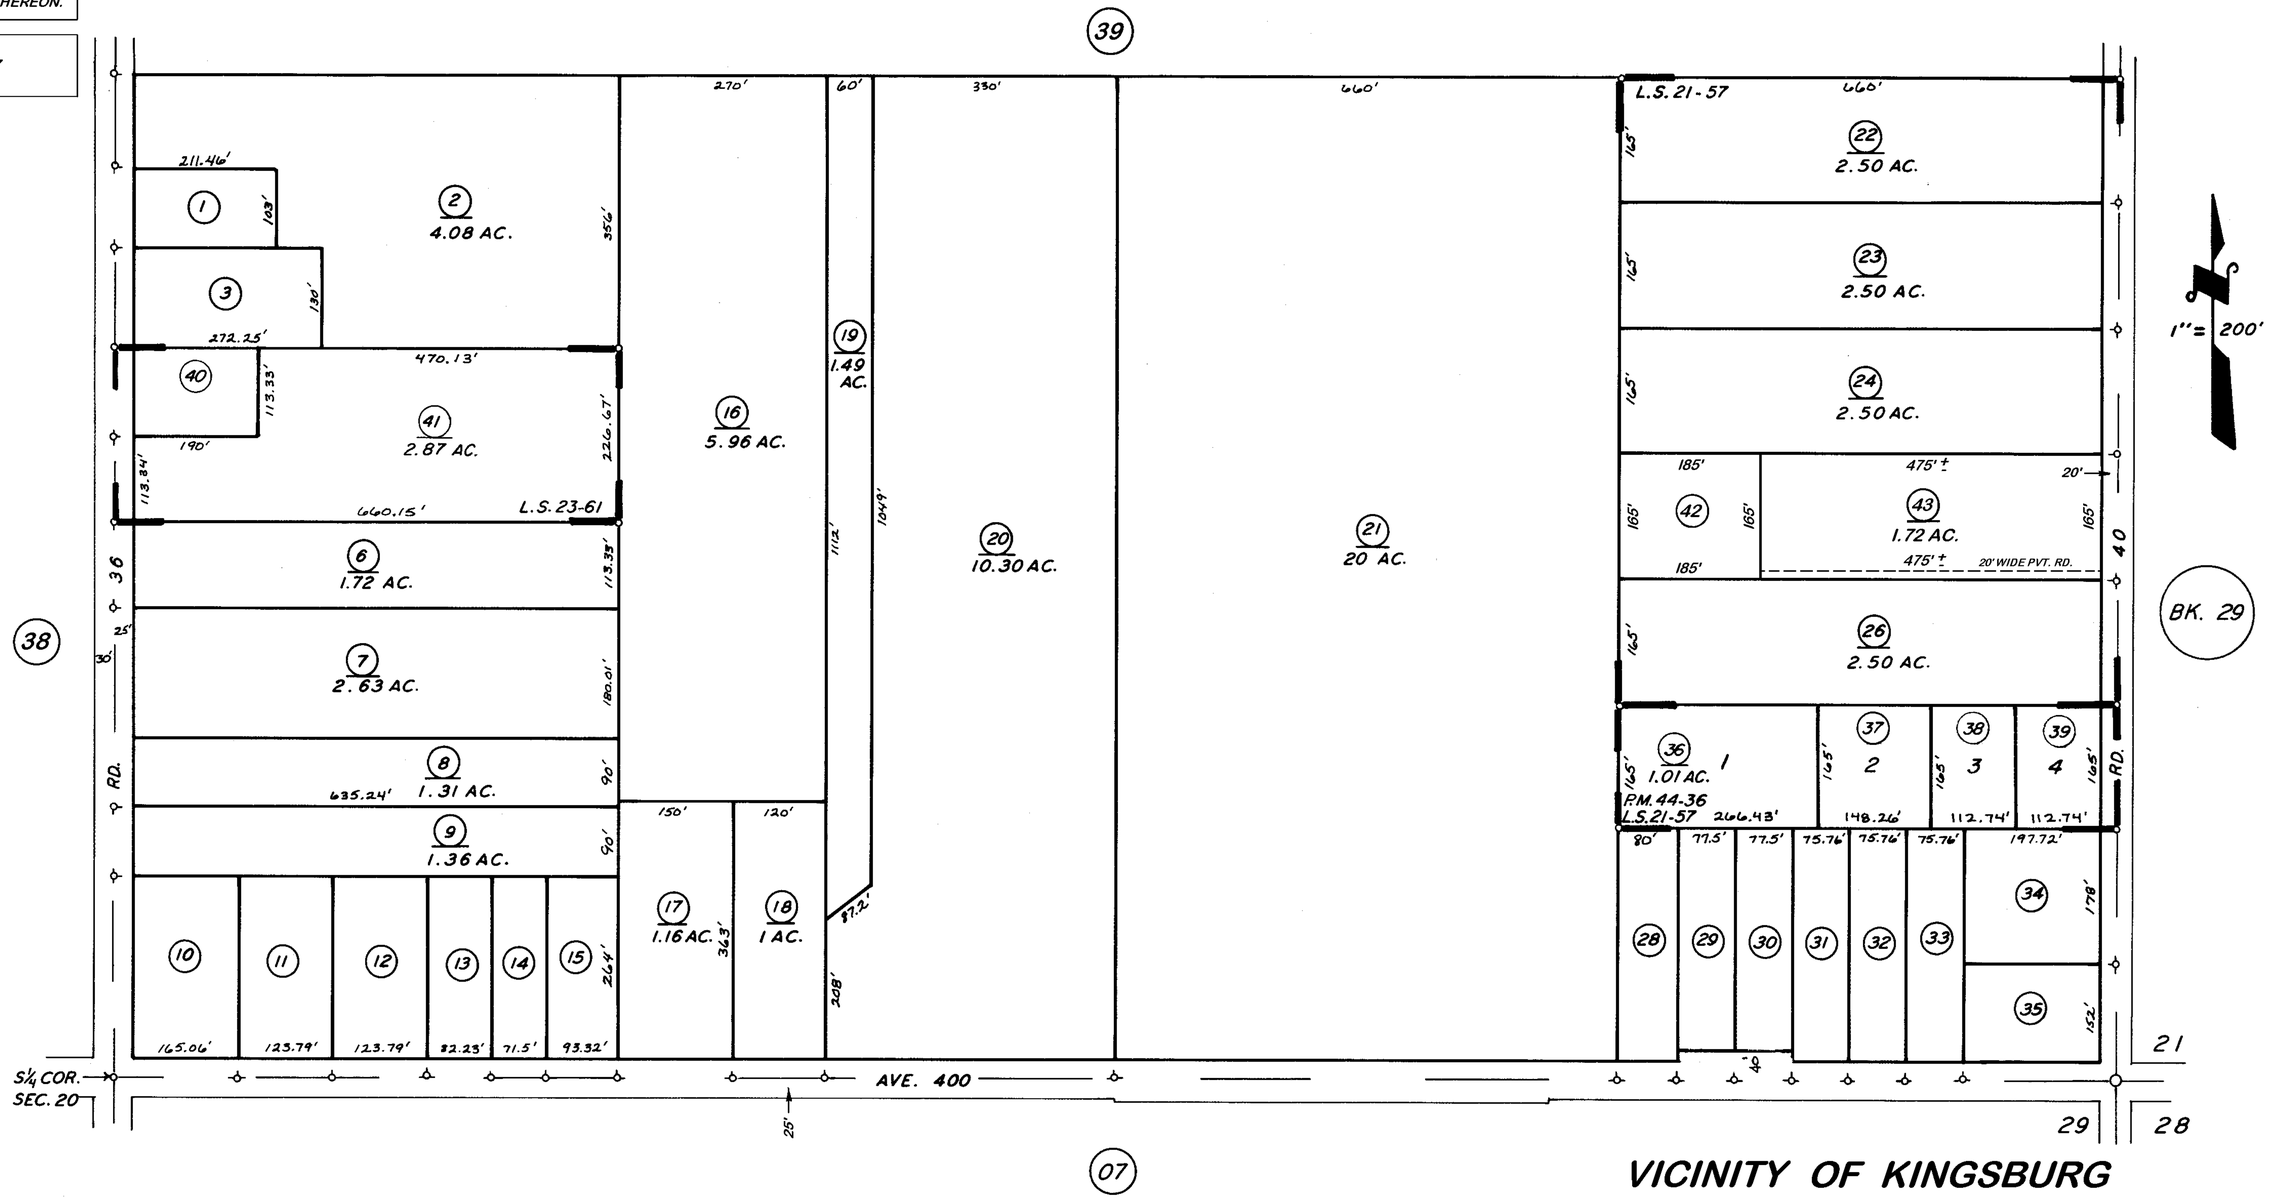

PARCEL MAP 4332 P.M. 44-36
RECORD OF SURVEY L.S. 21-57
RECORD OF SURVEY L.S. 23-61

VICINITY OF KINGSBURG
ASSESSOR'S MAPS BK. 028 PG. 35
COUNTY OF TULARE, CALIF.

NOTE—ASSESSOR'S BLOCK NUMBERS SHOWN IN ELLIPSES
ASSESSOR'S PARCEL NUMBERS SHOWN IN CIRCLES