DISCLAIMER

THIS MAP WAS PREPARED FOR LOCAL PROPERTY ASSESSMENT PURPOSES ONLY AND THE PARCELS SHOWN HEREON MAY NOT COMPLY WITH STATE AND LOCAL SUBDIVISION ORDINANCES, AND NO LIABILITY IS ASSUMED FOR THE USE OF THE INFORMATION SHOWN HEREON.

# S1/2 SW1/4 SECTION 20, T.16S., R.23E., M.D.B. & M.

Tax Area Code 028–38
100–002

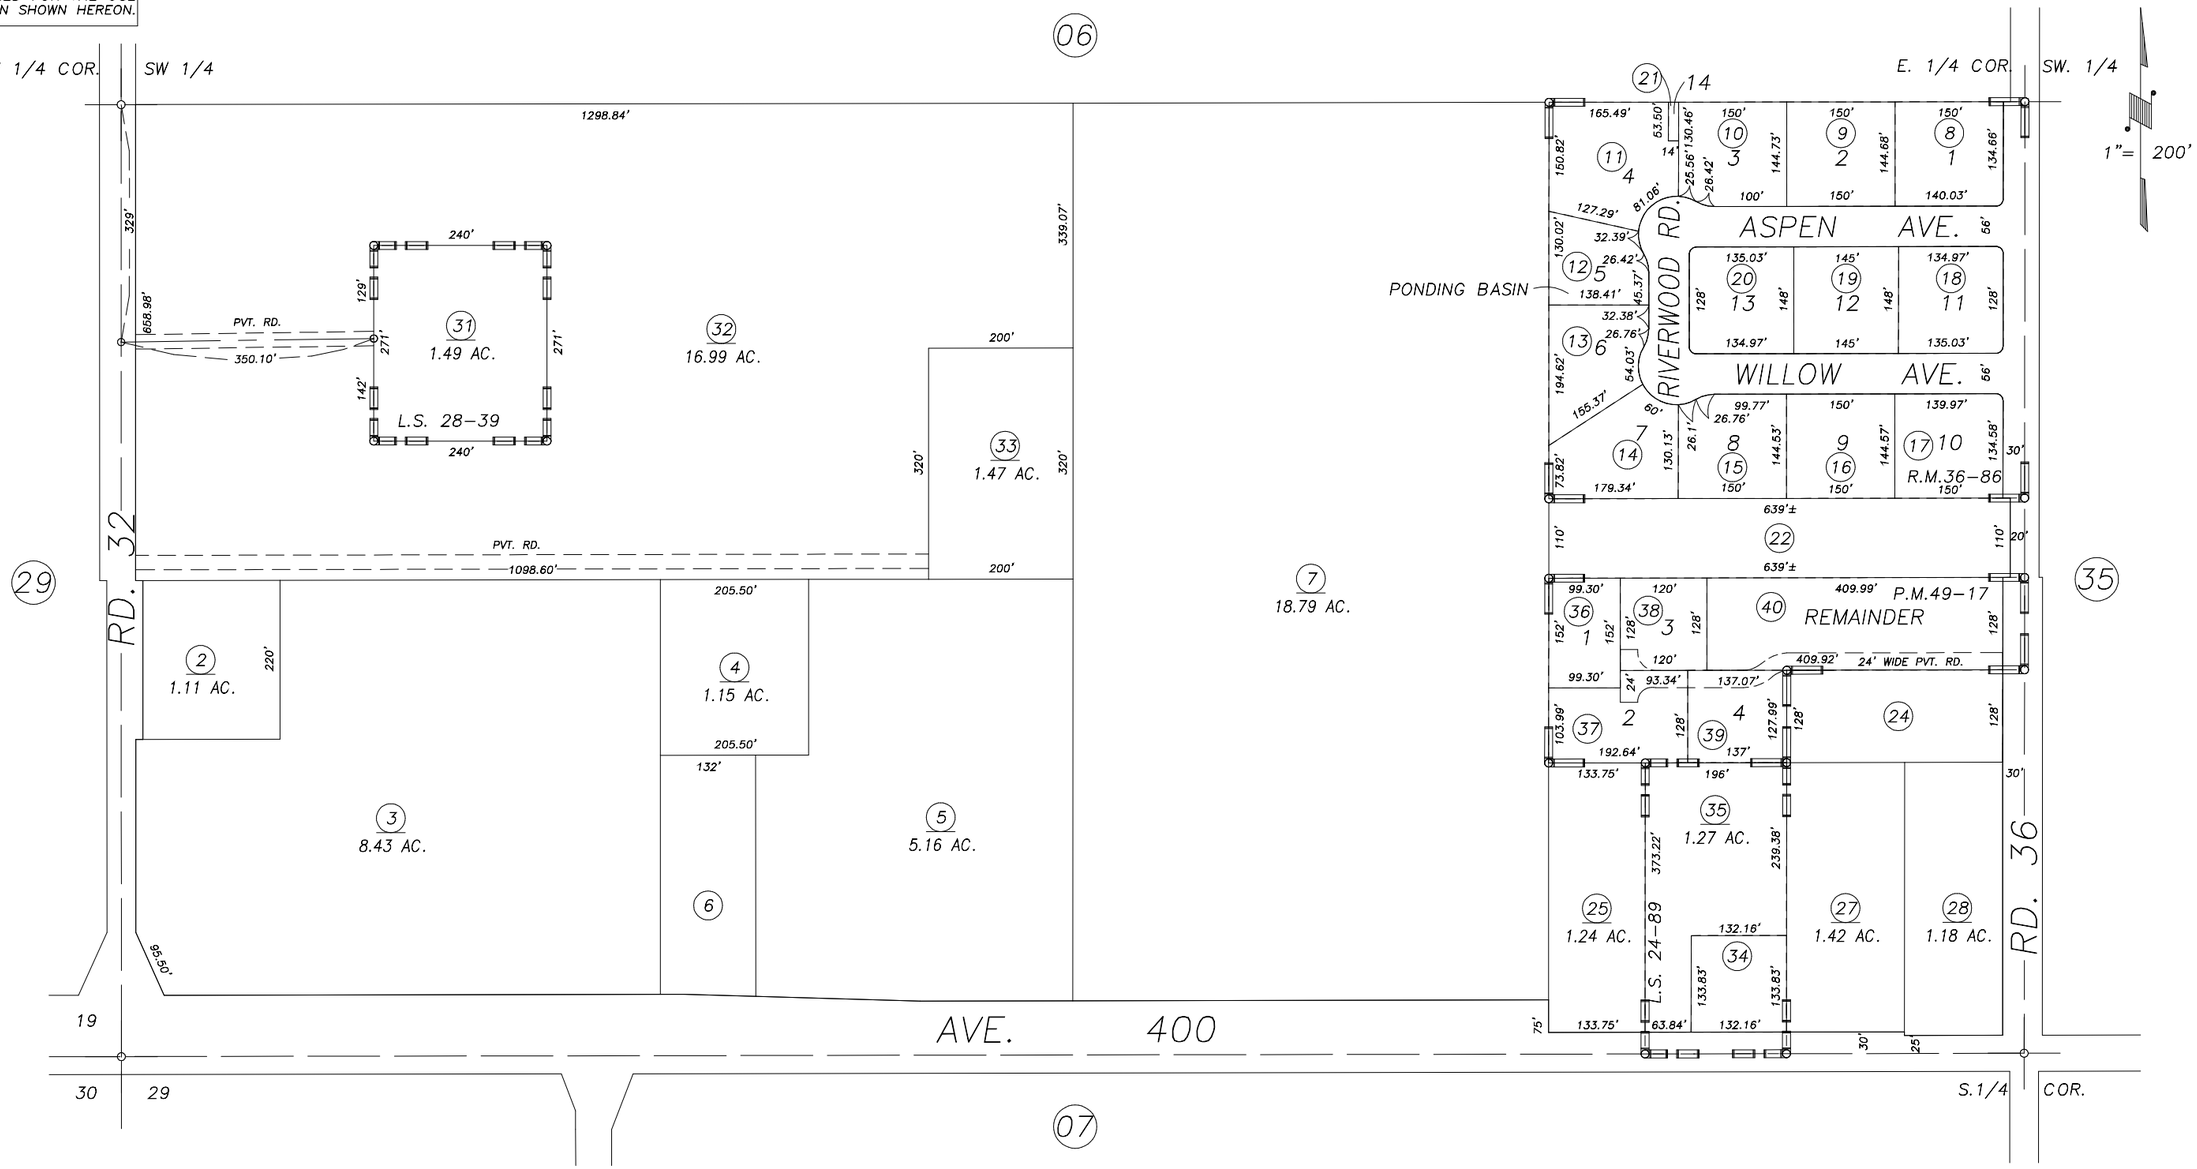


TRACT NO. 718 (RIVERWOOD EAST), R.M. 36–86
RECORD OF SURVEY, L.S. 24–89
PARCEL MAP NO. 4812, P.M. 49–17
RECORD OF SURVEY, L.S. 28–39

VICINITY OF KINGSBURG
ASSESSOR'S MAPS BK.028 , PG.38
COUNTY OF TULARE, CALIFORNIA, U.S.A.

NOTE: Assessor's Parcel Numbers Shown in Circles (1)
Assessor's Block Numbers Shown in Elipses (123)

| REVISION | DATE | TECH |
|---|---|---|
| 2007–0026566 | 11/26/2007 | ASG |