N1/2 OF SW1/4 OF SW1/4 SEC.29, T.16S., R.23E., M.D.B.&M.

Tax Area Codes 028-42
100-002

DISCLAIMER

THIS MAP WAS PREPARED FOR LOCAL PROPERTY ASSESSMENT PURPOSES ONLY AND THE PARCELS SHOWN HEREON MAY NOT COMPLY WITH STATE AND LOCAL SUBDIVISION ORDINANCES, AND NO LIABILITY IS ASSUMED FOR THE USE OF THE INFORMATION SHOWN HEREON. R & T CODE SEC. 327, 408.3, ETC.

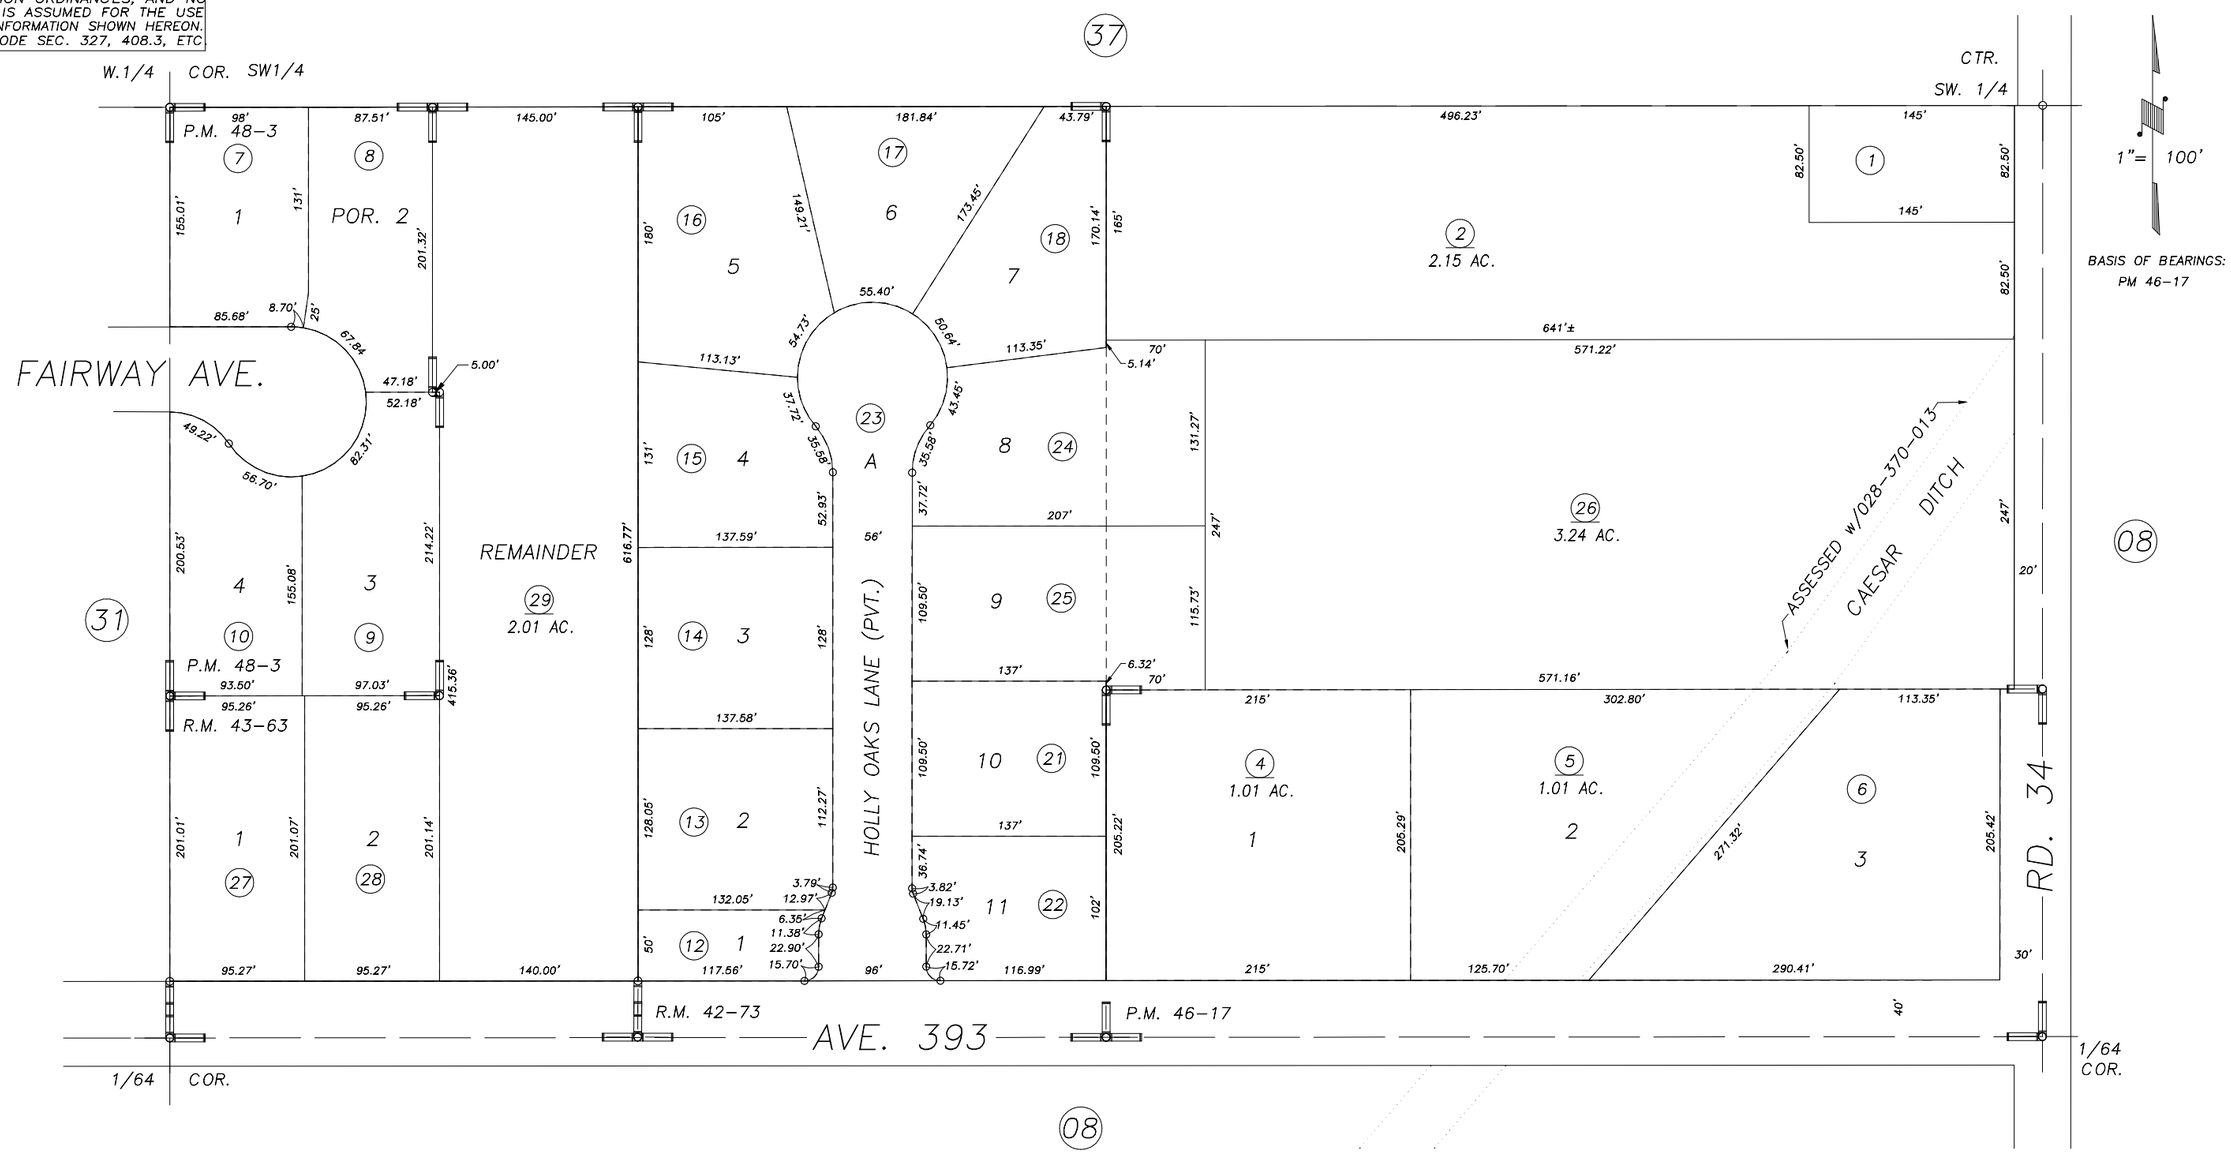

PARCEL MAP NO. 4512, P.M. 46-17
POR. PARCEL MAP NO. 4698, P.M. 48-3
TRACT NO. 778, R.M. 42-73
TRACT NO 807, R.M. 43-63

VICINITY OF KINGSBURG
ASSESSOR'S MAPS BK.028 , PG.42
COUNTY OF TULARE, CALIFORNIA, U.S.A.

NOTE: Assessor's Parcel Numbers Shown in Circles (1)
Assessor's Block Numbers Shown in Elipses (123)

REVISION	DATE	TECH
2015-0050965	9/23/2015	RLW