N1/2 OF NE1/4 SEC.36, T.16S., R.22E., M.D.B.&M.

Tax Area Codes 028–43
099–001
100–004

DISCLAIMER

THIS MAP WAS PREPARED FOR LOCAL PROPERTY ASSESSMENT PURPOSES ONLY AND THE PARCELS SHOWN HEREON MAY NOT COMPLY WITH STATE AND LOCAL SUBDIVISION ORDINANCES, AND NO LIABILITY IS ASSUMED FOR THE USE OF THE INFORMATION SHOWN HEREON. R & T CODE SEC. 327, 408.3, ETC.

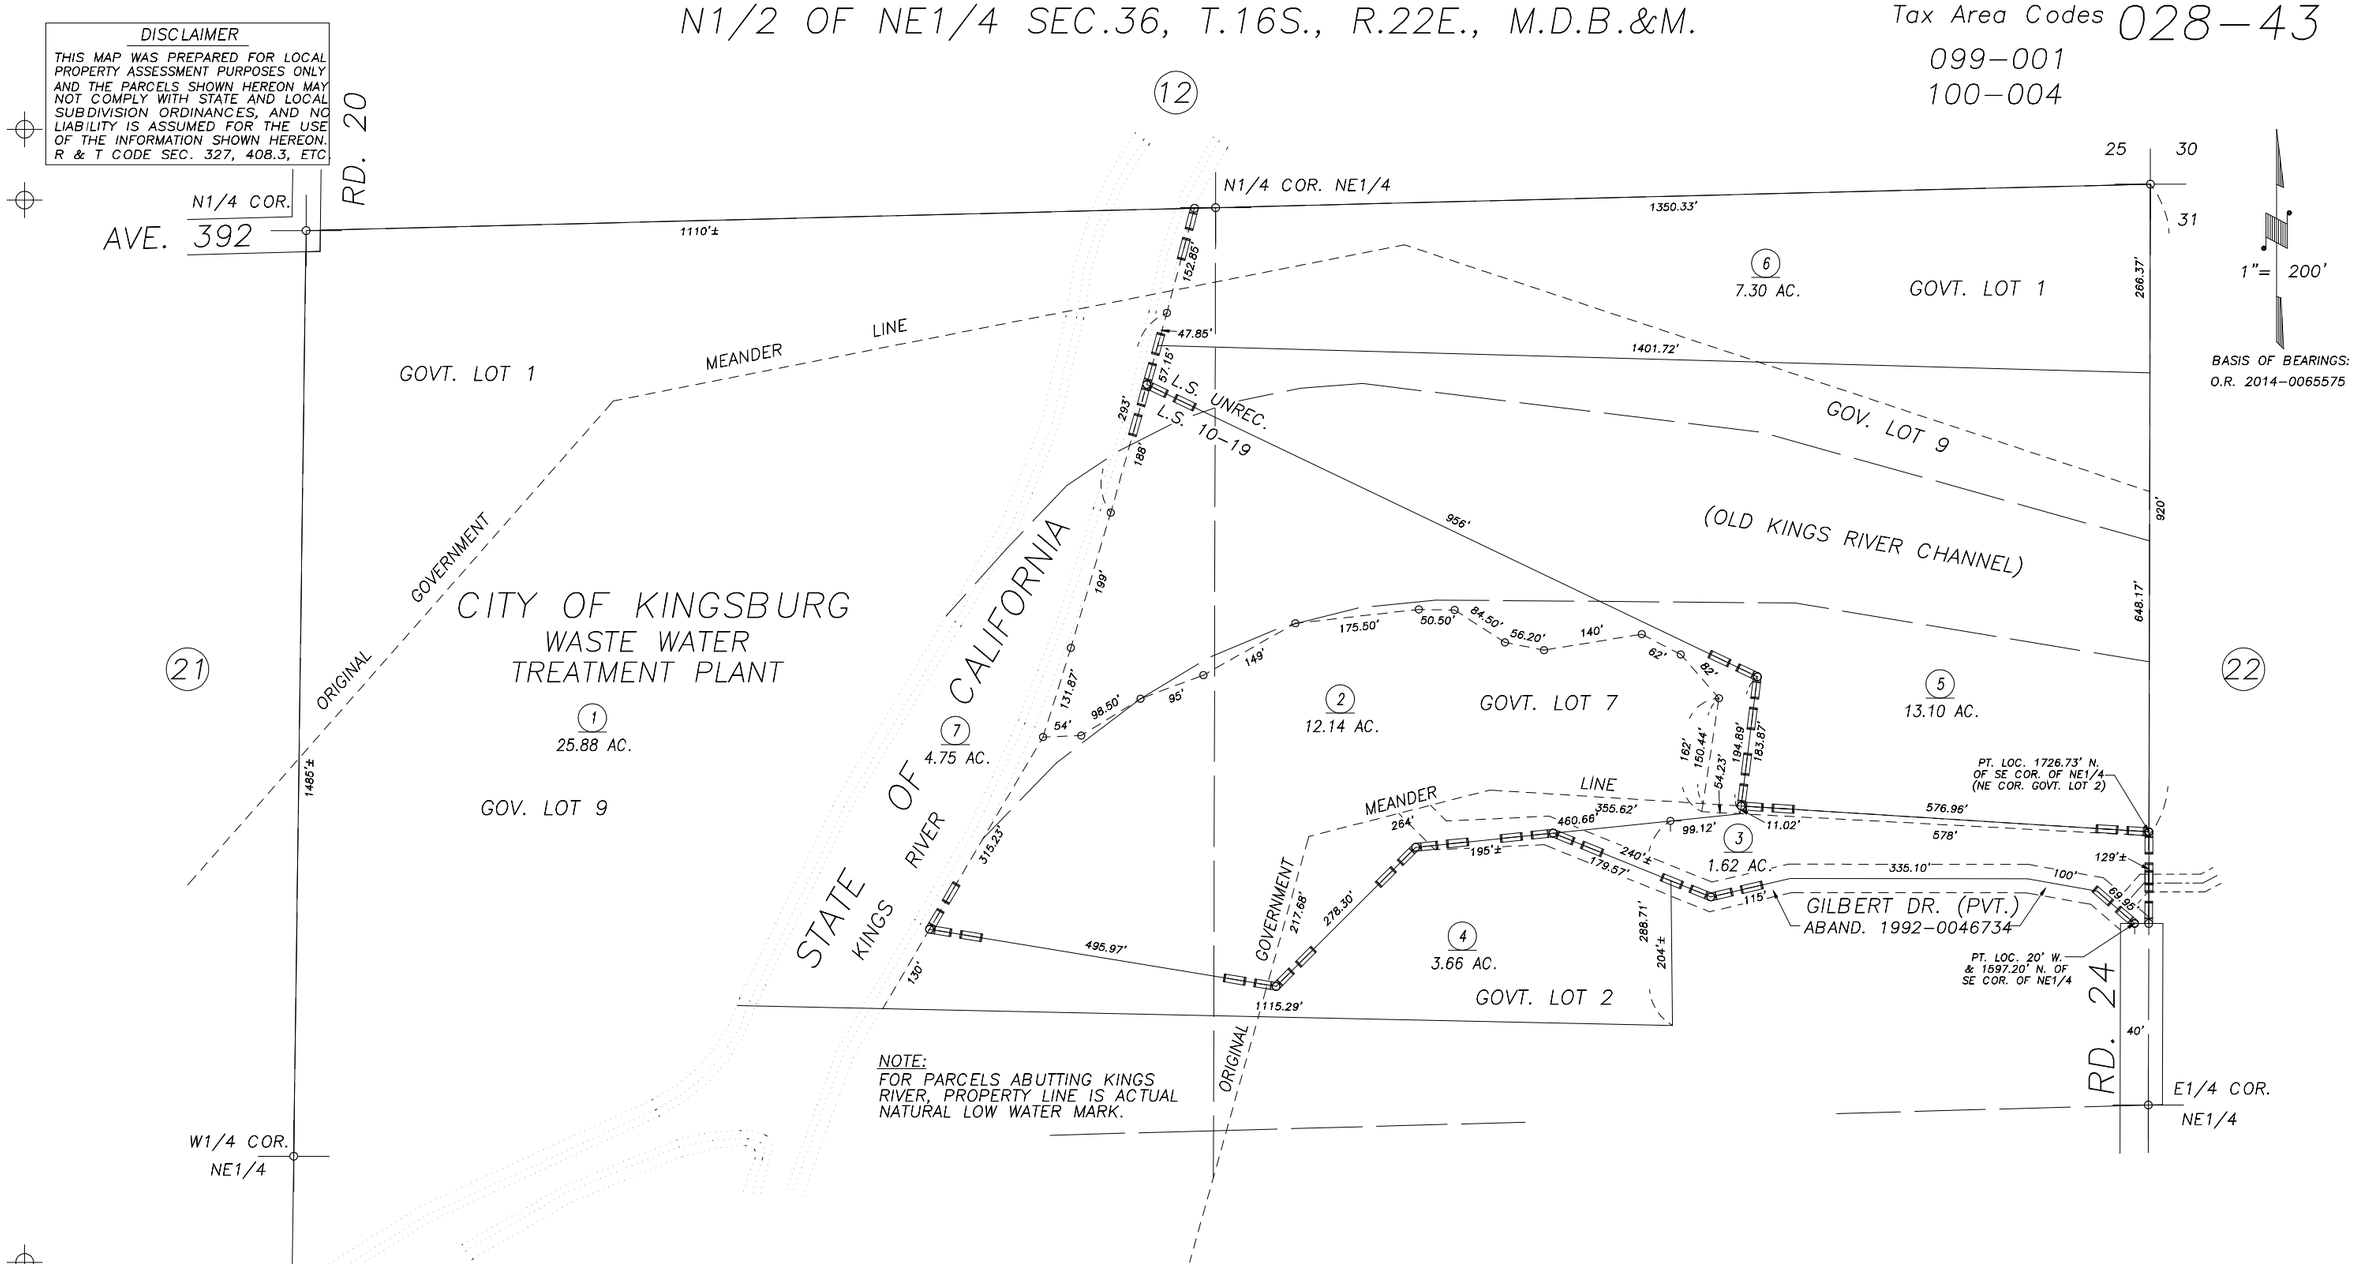

RECORD OF SURVEY, L.S. 10–19
POR. CITY OF KINGSBURG SURVEY, UNREC.

21

VICINITY OF KINGSBURG
ASSESSOR'S MAPS BK.028 , PG.43
COUNTY OF TULARE, CALIFORNIA, U.S.A.

NOTE: Assessor's Parcel Numbers Shown in Circles (1)
Assessor's Block Numbers Shown in Ellipses (123)

REVISION	DATE	TECH
2014–0065572	02/05/2015	LLB