DISCLAIMER

THIS MAP WAS PREPARED FOR LOCAL PROPERTY ASSESSMENT PURPOSES ONLY. THE PARCELS SHOWN HEREON MAY NOT COMPLY WITH STATE AND LOCAL SUBDIVISION ORDINANCES. NO LIABILITY IS ASSUMED FOR THE USE OF THE INFORMATION HEREON.

REVISED: 07/18/2013
REASON: 2006-0090389
CAD TECH: CMB

S½ SEC. 34, T.16S., R.23E., M.D.B.&M.

TAX CODE AREA 100-001

29-11

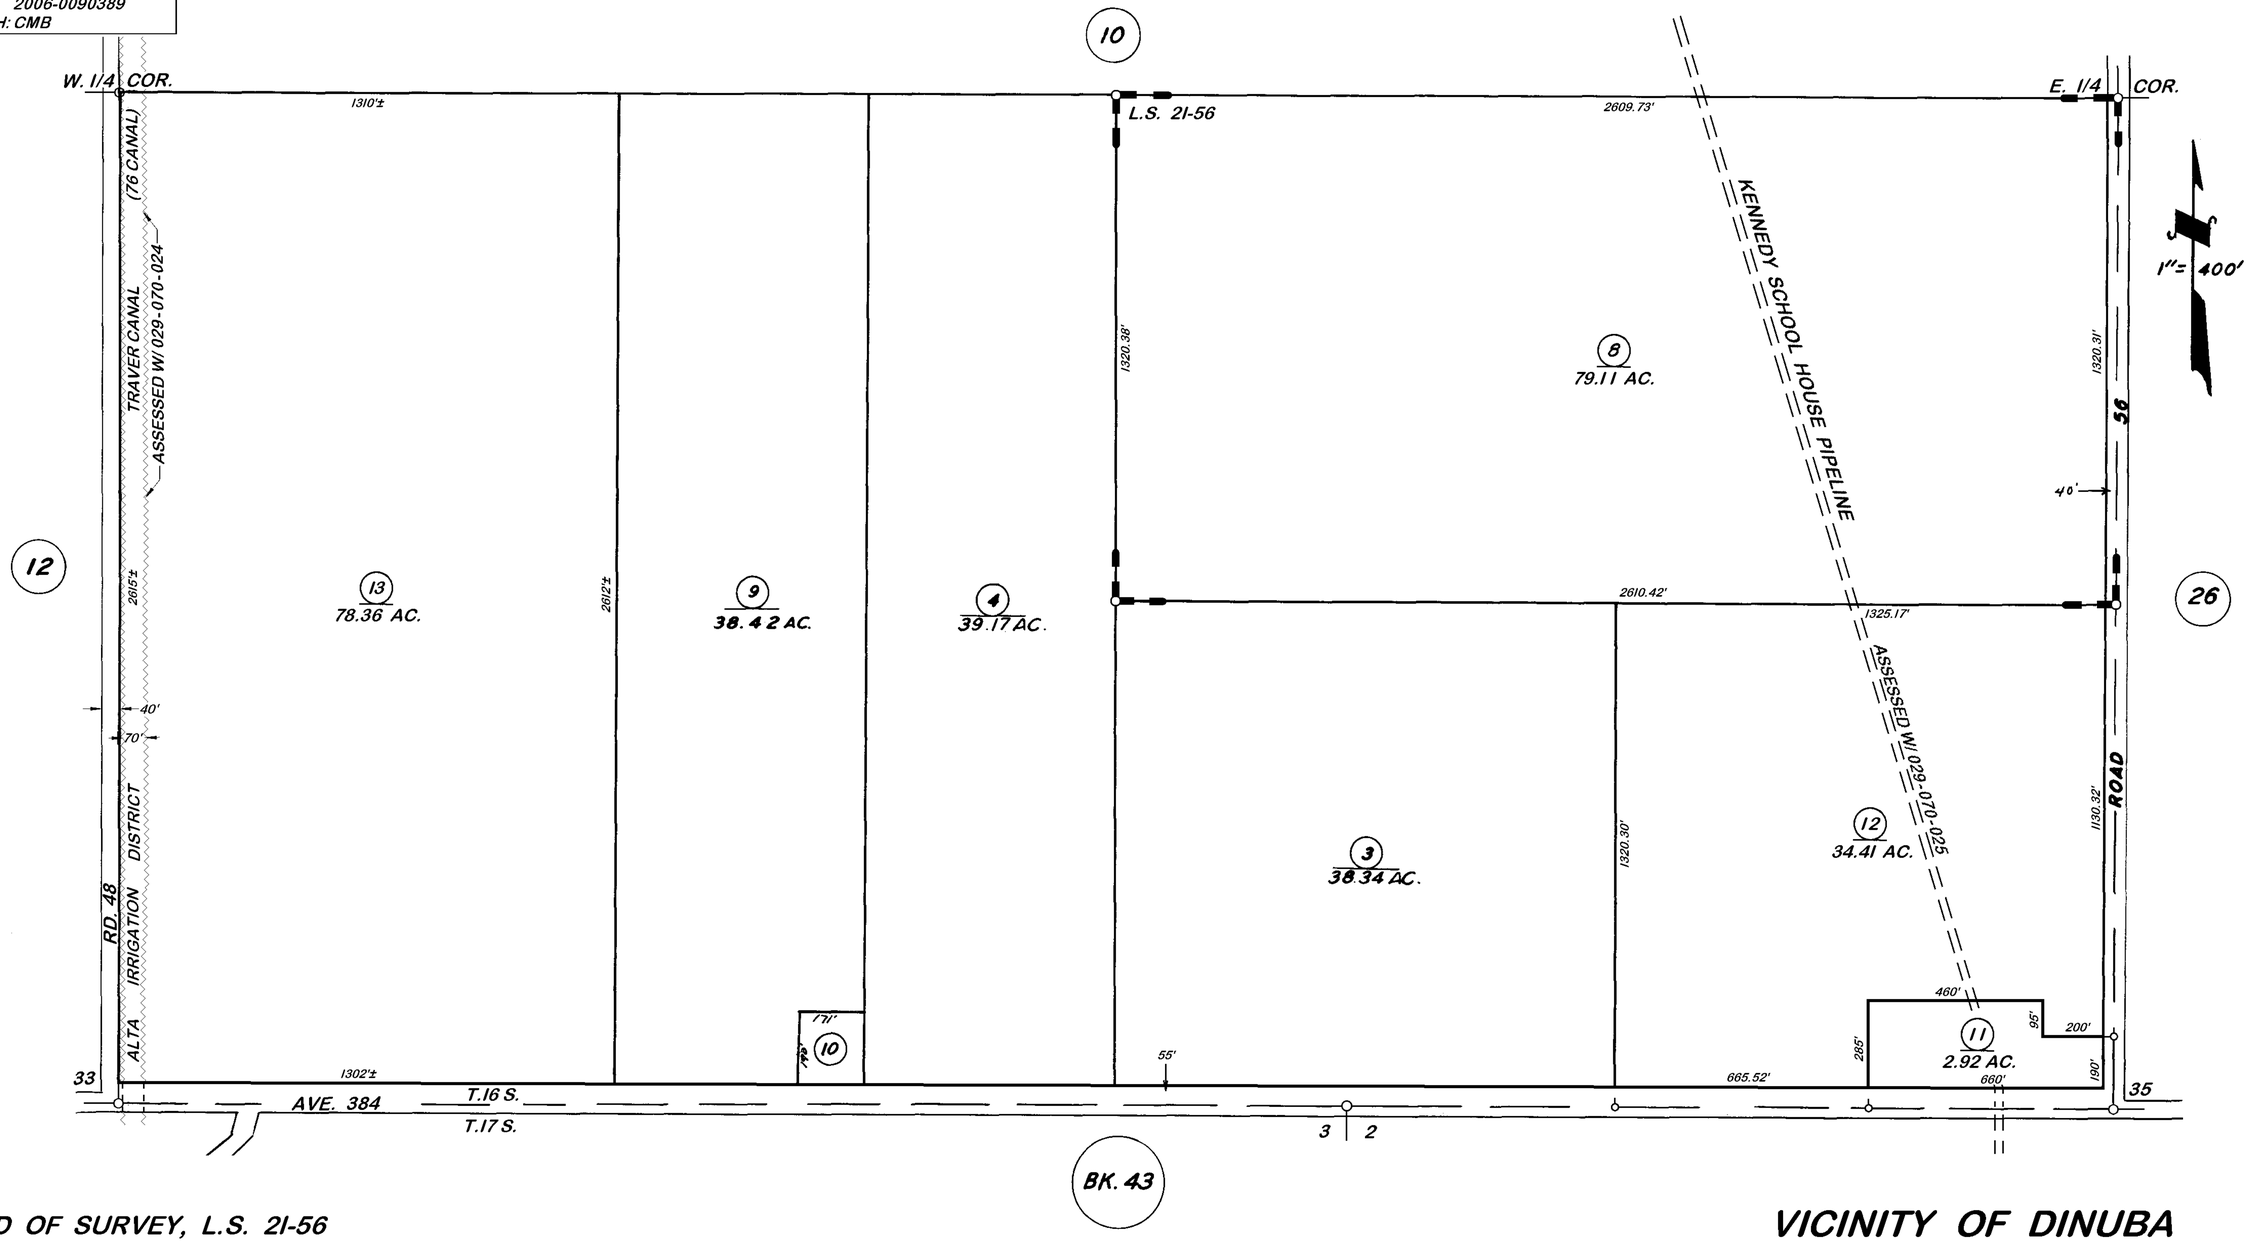

RECORD OF SURVEY, L.S. 21-56

VICINITY OF DINUBA

ASSESSOR'S MAPS BK. 29, PG. 11.
COUNTY OF TULARE, CALIF.

NOTE: Assessor's Parcel Numbers Shown in Circles
Assessor's Block Numbers Shown in Elipses