N1/2 OF SEC.24, T.16S., R.23E., M.D.B.&M.

Tax Area Codes 029–14
072–000
077–002

DISCLAIMER

THIS MAP WAS PREPARED FOR LOCAL PROPERTY ASSESSMENT PURPOSES ONLY AND THE PARCELS SHOWN HEREON MAY NOT COMPLY WITH STATE AND LOCAL SUBDIVISION ORDINANCES, AND NO LIABILITY IS ASSUMED FOR THE USE OF THE INFORMATION SHOWN HEREON.

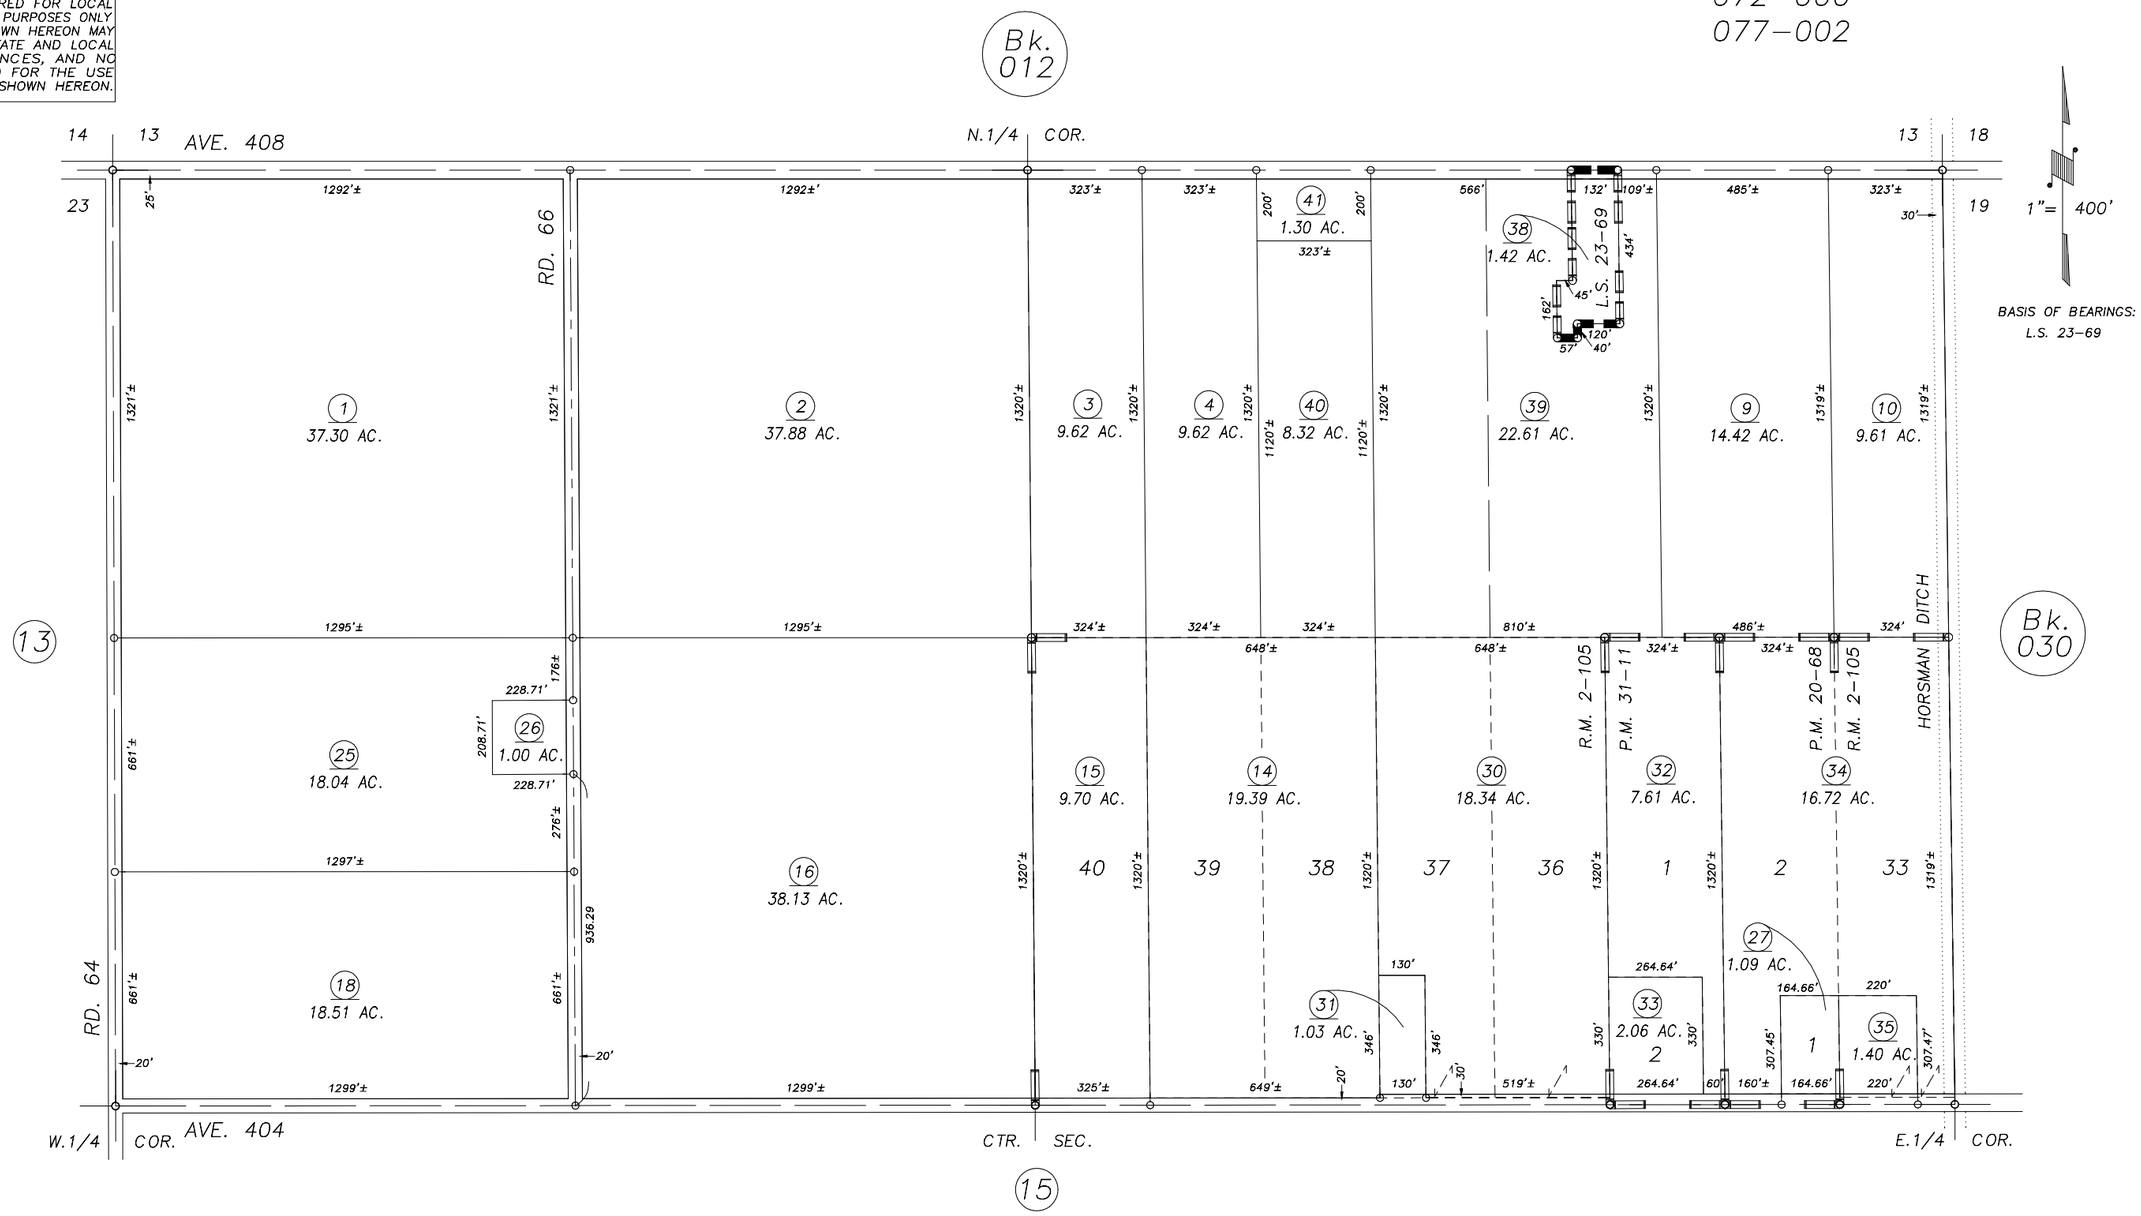

POR. ASCUTNEY COLONY, R.M. 2–105
PARCEL MAP NO. 1967, P.M. 20–68
PARCEL MAP NO. 3010, P.M. 31–11
RECORD OF SURVEY, L.S. 23–69

VICINITY OF DINUBA
ASSESSOR'S MAPS BK.029 , PG.14
COUNTY OF TULARE, CALIFORNIA, U.S.A.

NOTE: Assessor's Parcel Numbers Shown in Circles (1)
Assessor's Block Numbers Shown in Elipses (123)

REVISION	DATE	TECH
2004–0086036	04/11/2006	MLC