DISCLAIMER

THIS MAP WAS PREPARED FOR LOCAL PROPERTY ASSESSMENT PURPOSES ONLY AND THE PARCELS SHOWN HEREON MAY NOT COMPLY WITH STATE AND LOCAL SUBDIVISION ORDINANCES, AND NO LIABILITY IS ASSUMED FOR THE USE OF THE INFORMATION SHOWN HEREON.

S1/2 SEC.24, T.16S., R.23E., M.D.B.&M.

Tax Area Codes 029–15
072–000
072–003

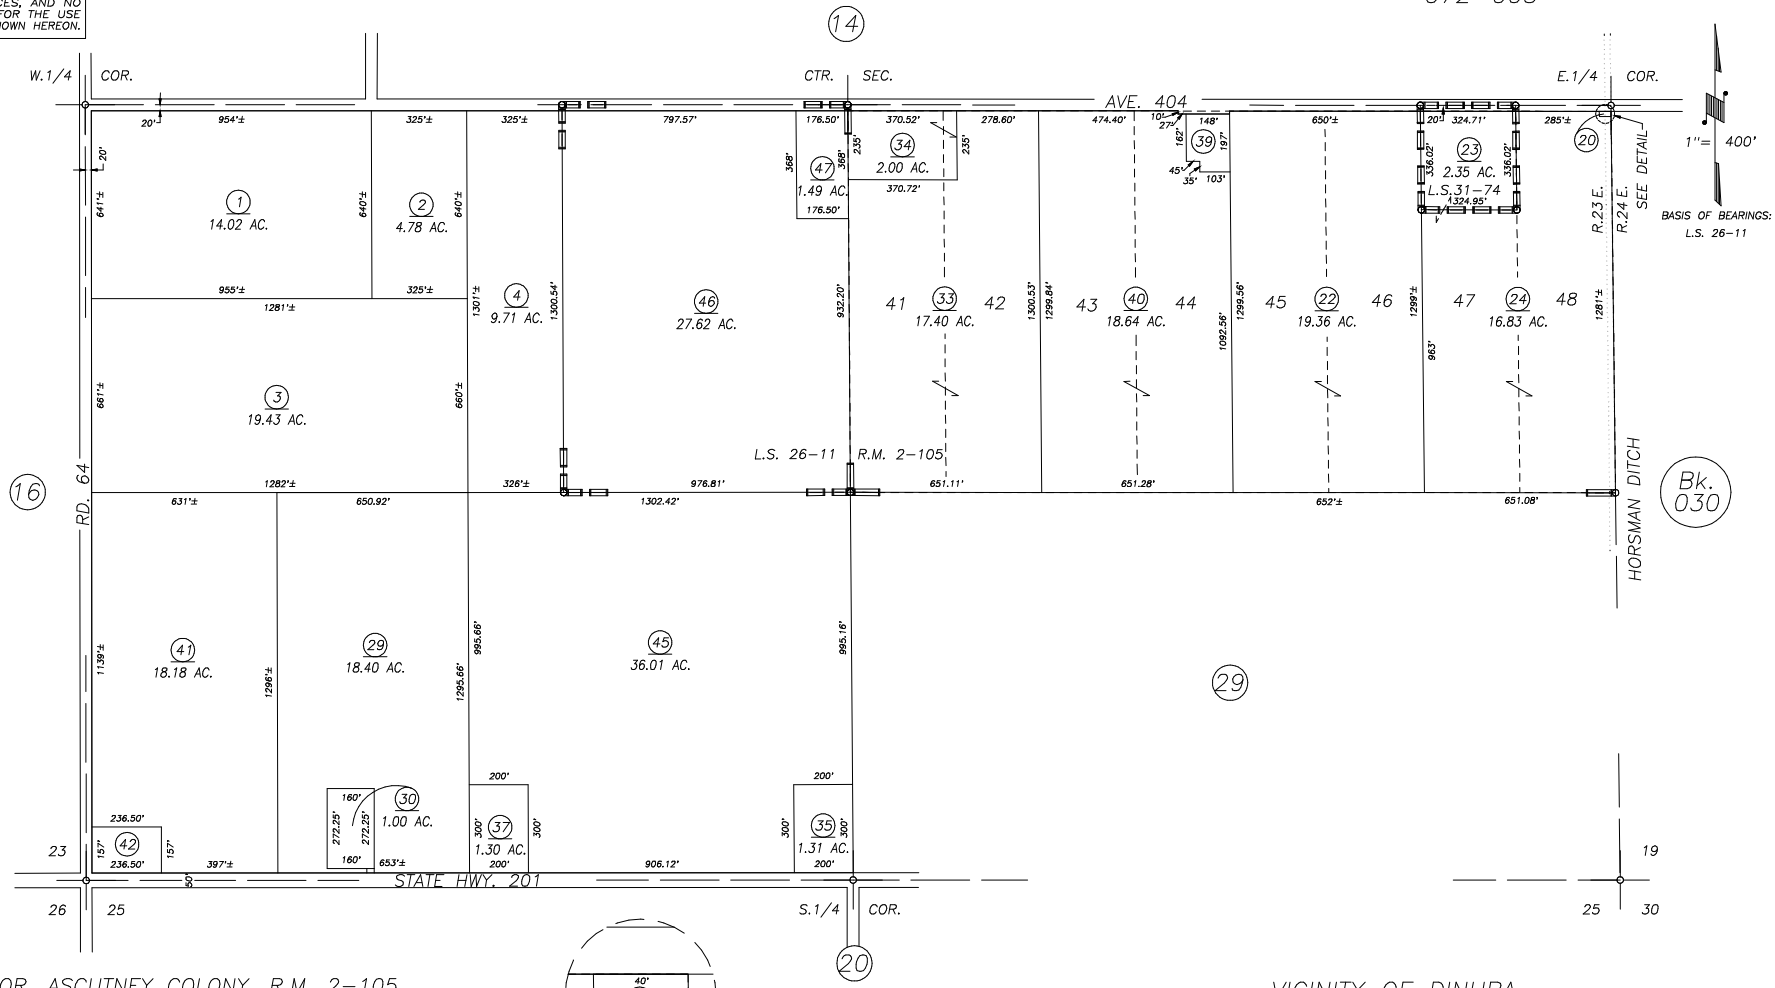

POR. ASCUTNEY COLONY, R.M. 2–105
RECORD OF SURVEY, L.S. 21–94
RECORD OF SURVEY, L.S. 26–11
RECORD OF SURVEY, L.S. 31–74

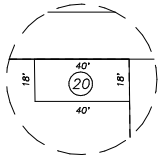

DETAIL
SCALE 1"=50'

VICINITY OF DINUBA
ASSESSOR'S MAPS BK. 029 , PG. 15
COUNTY OF TULARE, CALIFORNIA, U.S.A.

NOTE: Assessor's Parcel Numbers Shown in Circles (1)
Assessor's Block Numbers Shown in Elipses (123)

2013–0079389	05/05/2014	NFL
REVISION	DATE	TECH