DISCLAIMER

THIS MAP WAS PREPARED FOR LOCAL PROPERTY ASSESSMENT PURPOSES ONLY. THE PARCELS SHOWN HEREON MAY NOT COMPLY WITH STATE AND LOCAL SUBDIVISION ORDINANCES. NO LIABILITY IS ASSUMED FOR THE USE OF THE INFORMATION HEREON.

REVISED: 11/20/2012
REASON: 2009-0028268
CAD TECH: RLW

N1/2 SEC. 25, T.16S., R.23E., M.D.B.&M.

TAX CODE AREA 029-20
072-003

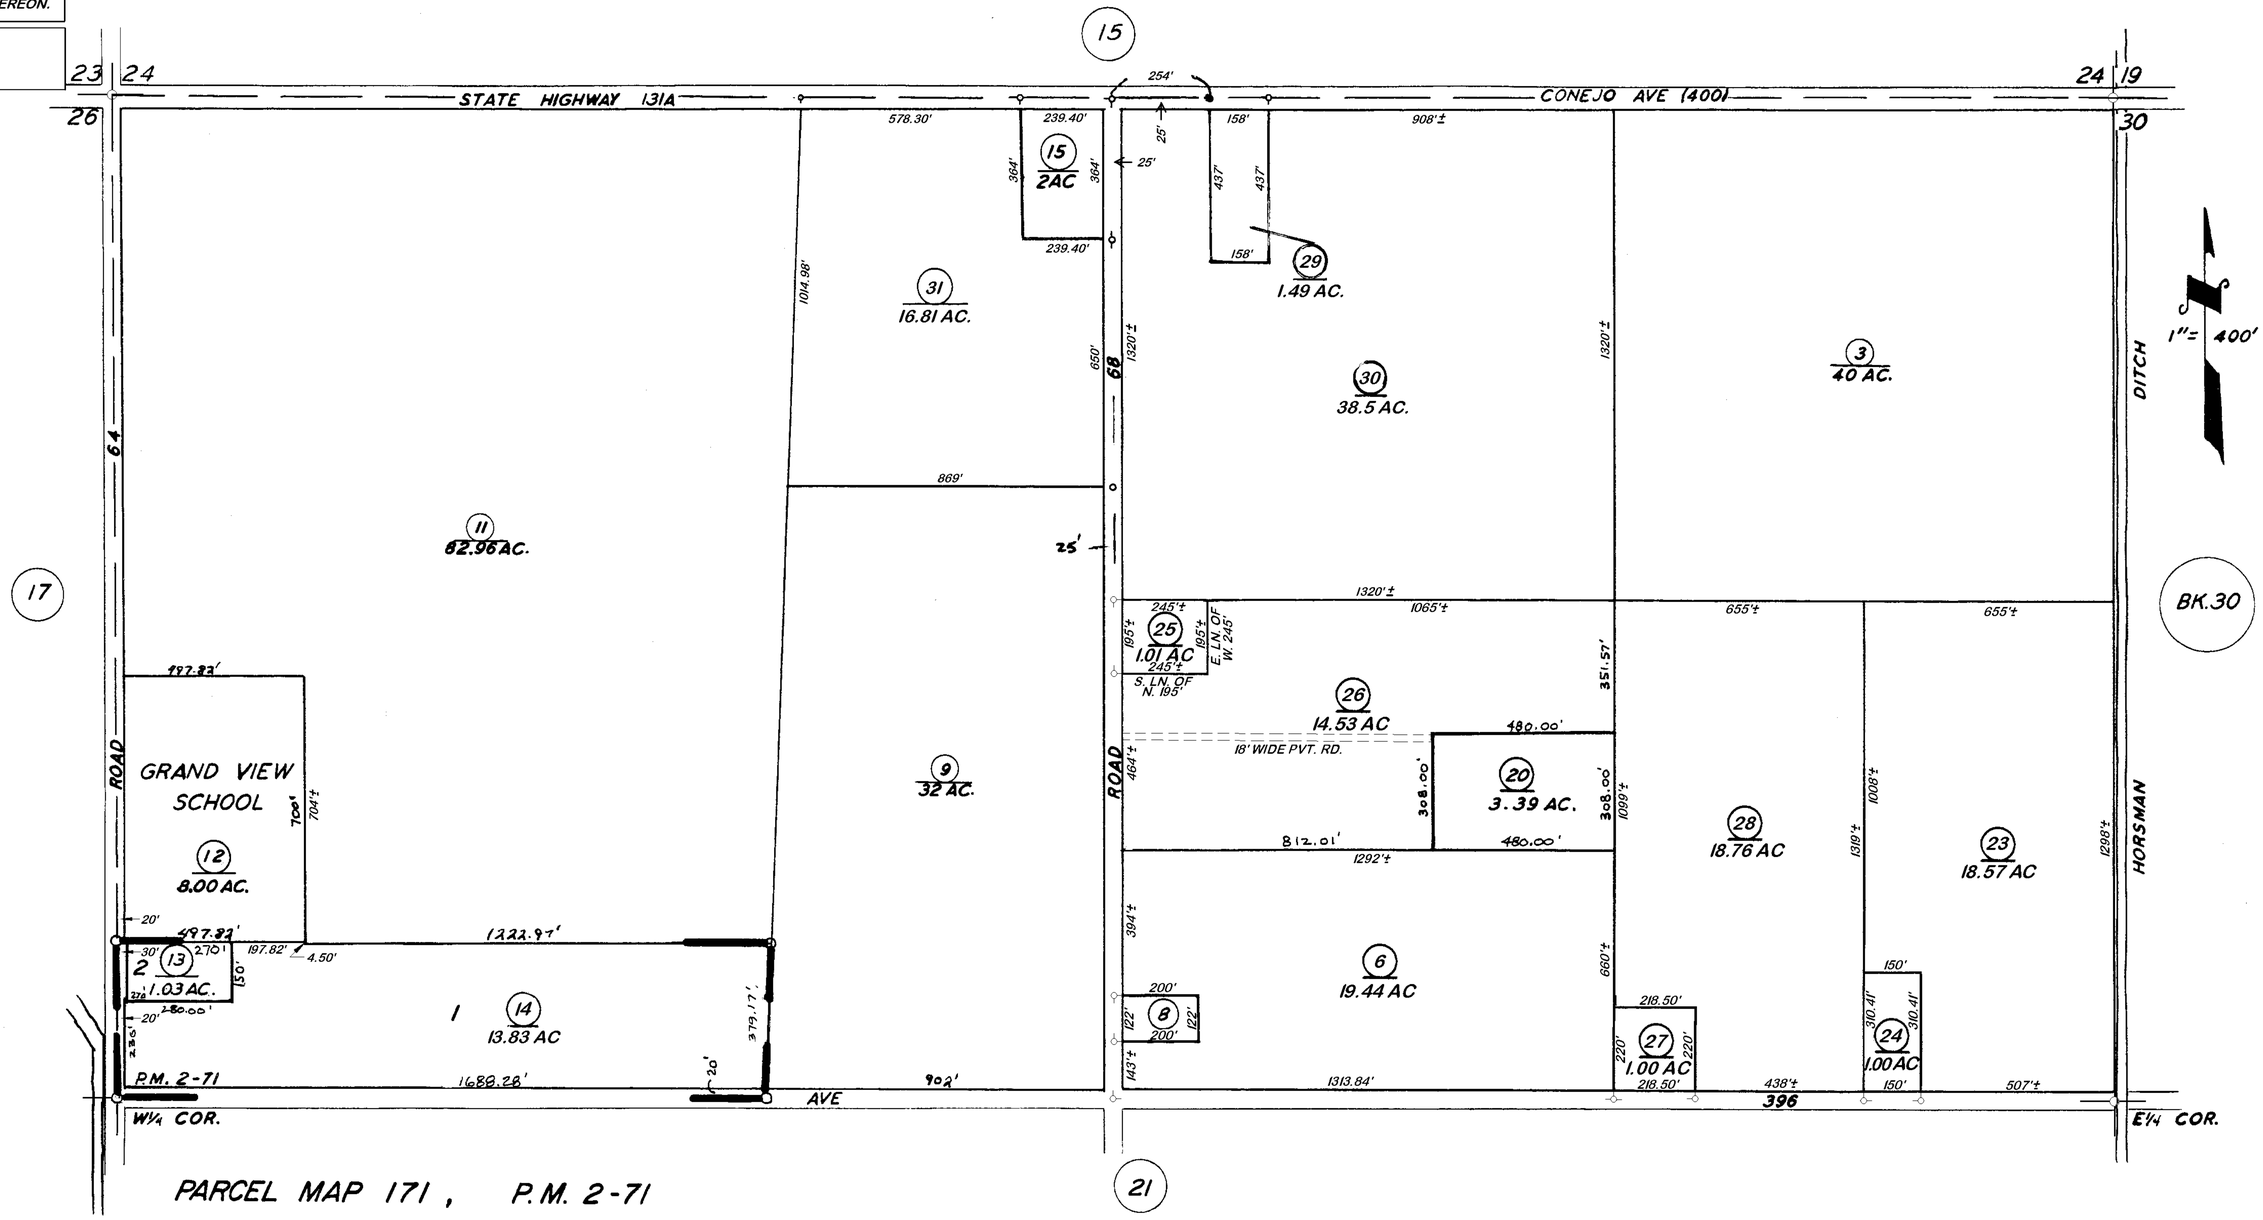

PARCEL MAP 171, P.M. 2-71

VINCINITY OF DINUBA

ASSESSOR'S MAPS BK. 029, PG. 20
COUNTY OF TULARE, CALIF.

NOTE — ASSESSOR'S BLOCK NUMBERS SHOWN IN ELLIPSES
ASSESSOR'S PARCEL NUMBERS SHOWN IN CIRCLES