DISCLAIMER

THIS MAP WAS PREPARED FOR LOCAL PROPERTY ASSESSMENT PURPOSES ONLY. THE PARCELS SHOWN HEREON MAY NOT COMPLY WITH STATE AND LOCAL SUBDIVISION ORDINANCES. NO LIABILITY IS ASSUMED FOR THE USE OF THE INFORMATION HEREON.

REVISED: 6/17/2008
REASON: 2005-0135012
CAD TECH: JLC

S1/2 SEC. 35, T.16S., R.23E., M.D.B.&M.

TAX CODE AREA
72-003
100-001

29-26

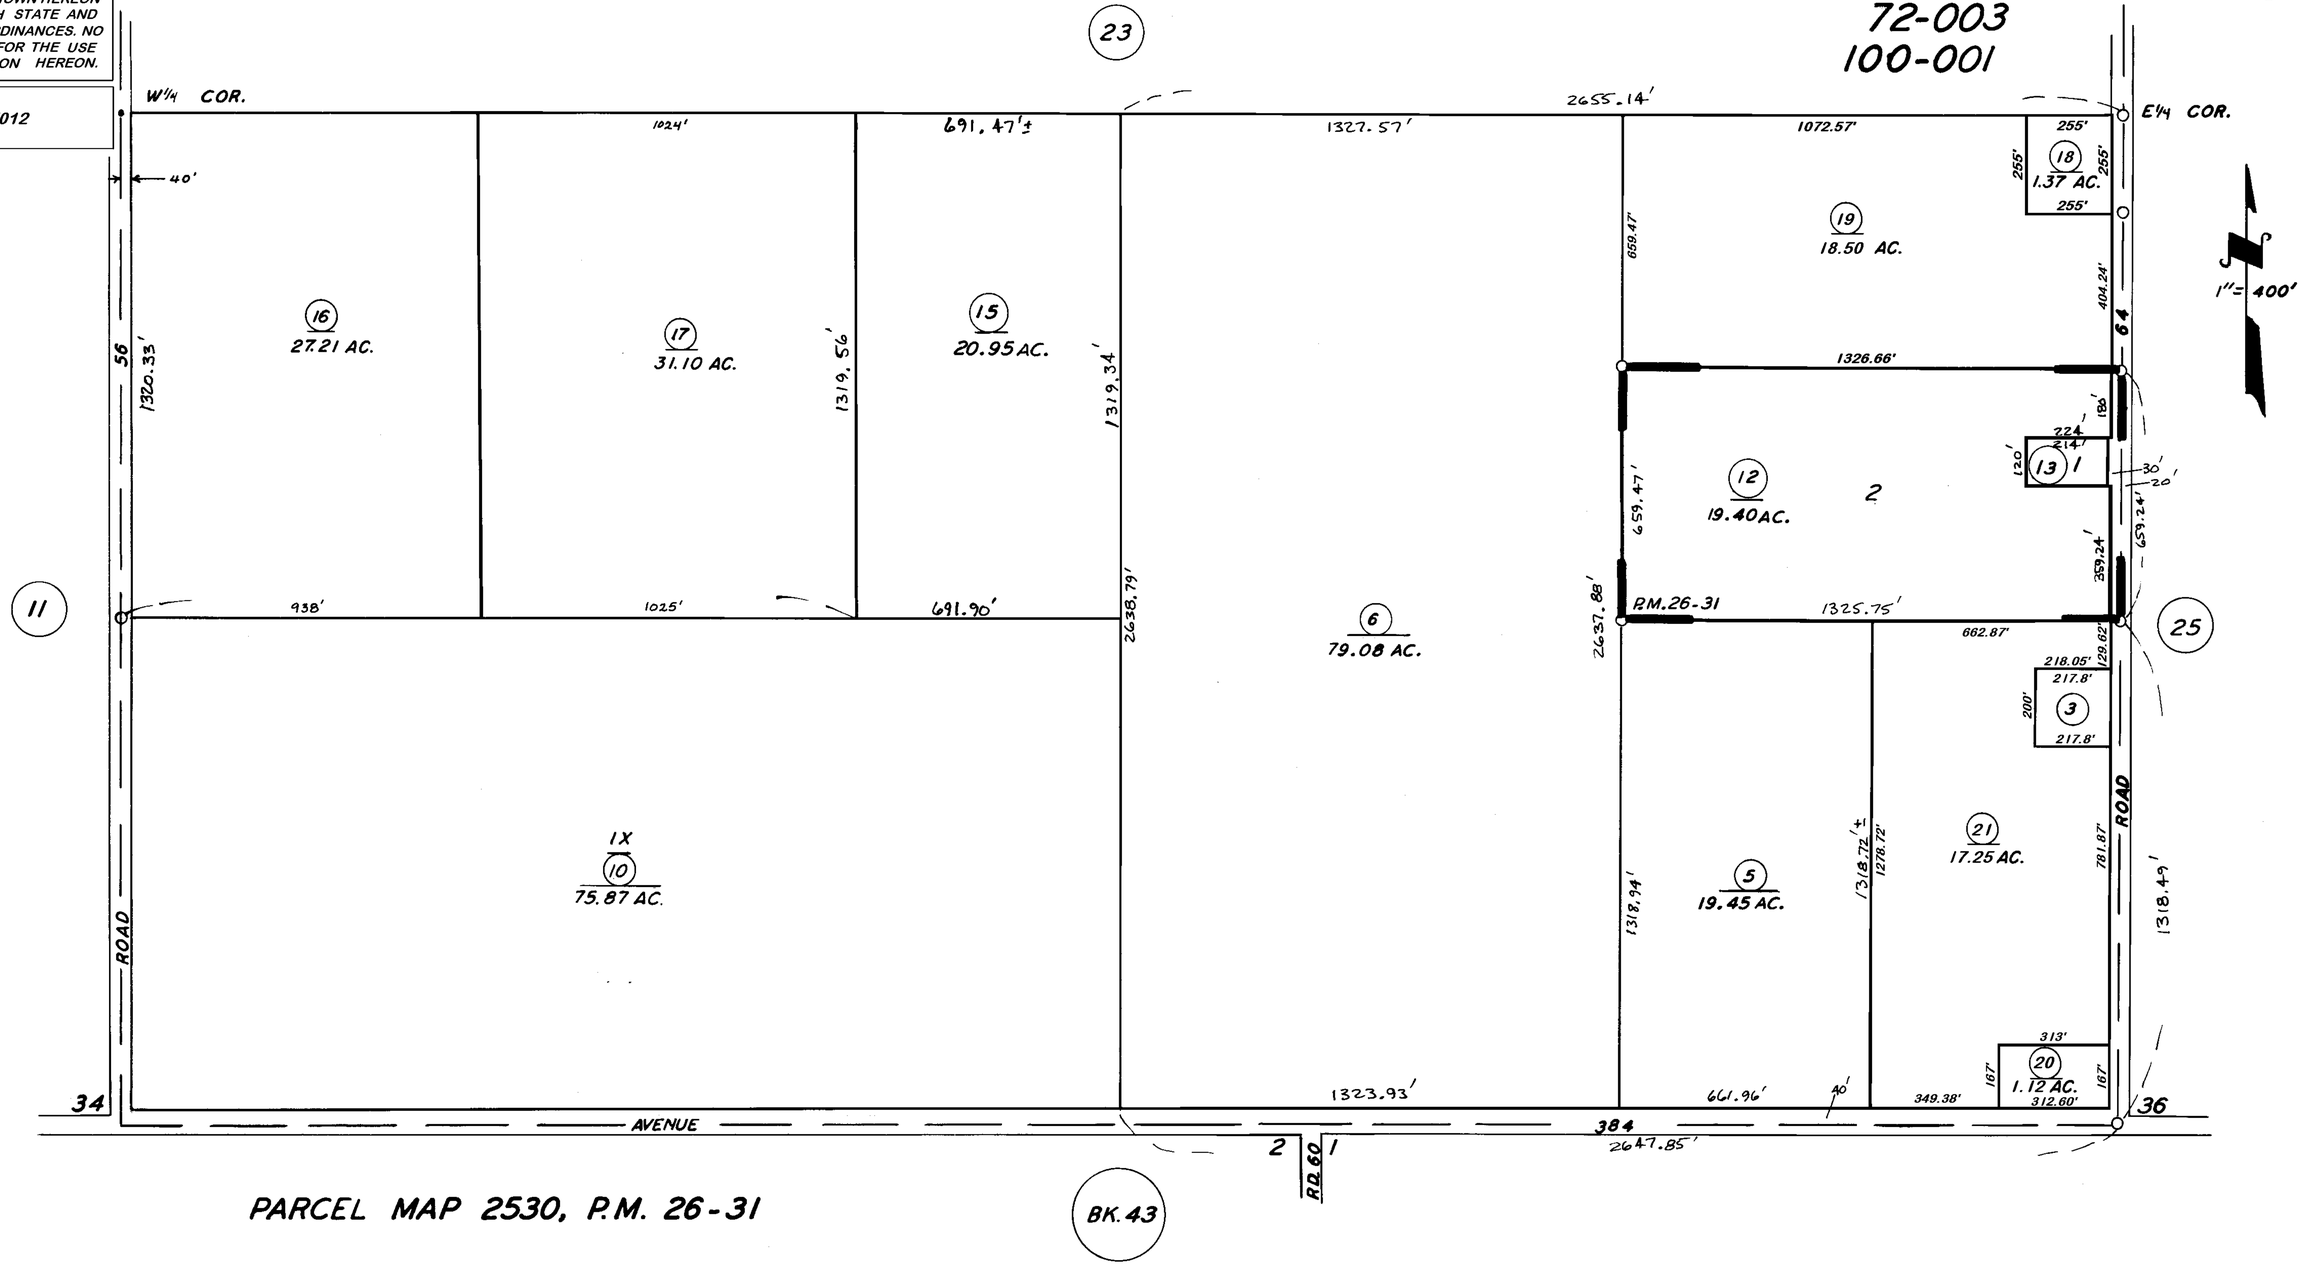

PARCEL MAP 2530, P.M. 26-31

ASSESSOR'S MAPS BK.29, P.G.26

COUNTY OF TULARE, CALIF.

NOTE- ASSESSOR'S BLOCK NUMBERS SHOWN IN ELLIPSES

ASSESSOR'S PARCEL NUMBERS SHOWN IN CIRCLES