DISCLAIMER

THIS MAP WAS PREPARED FOR LOCAL PROPERTY ASSESSMENT PURPOSES ONLY AND THE PARCELS SHOWN HEREON MAY NOT COMPLY WITH STATE AND LOCAL SUBDIVISION ORDINANCES, AND NO LIABILITY IS ASSUMED FOR THE USE OF THE INFORMATION SHOWN HEREON.

S.1/2 SEC.21, T.16S., R.24E., M.D.B.&M.

Tax Area Code 030-14
072-000

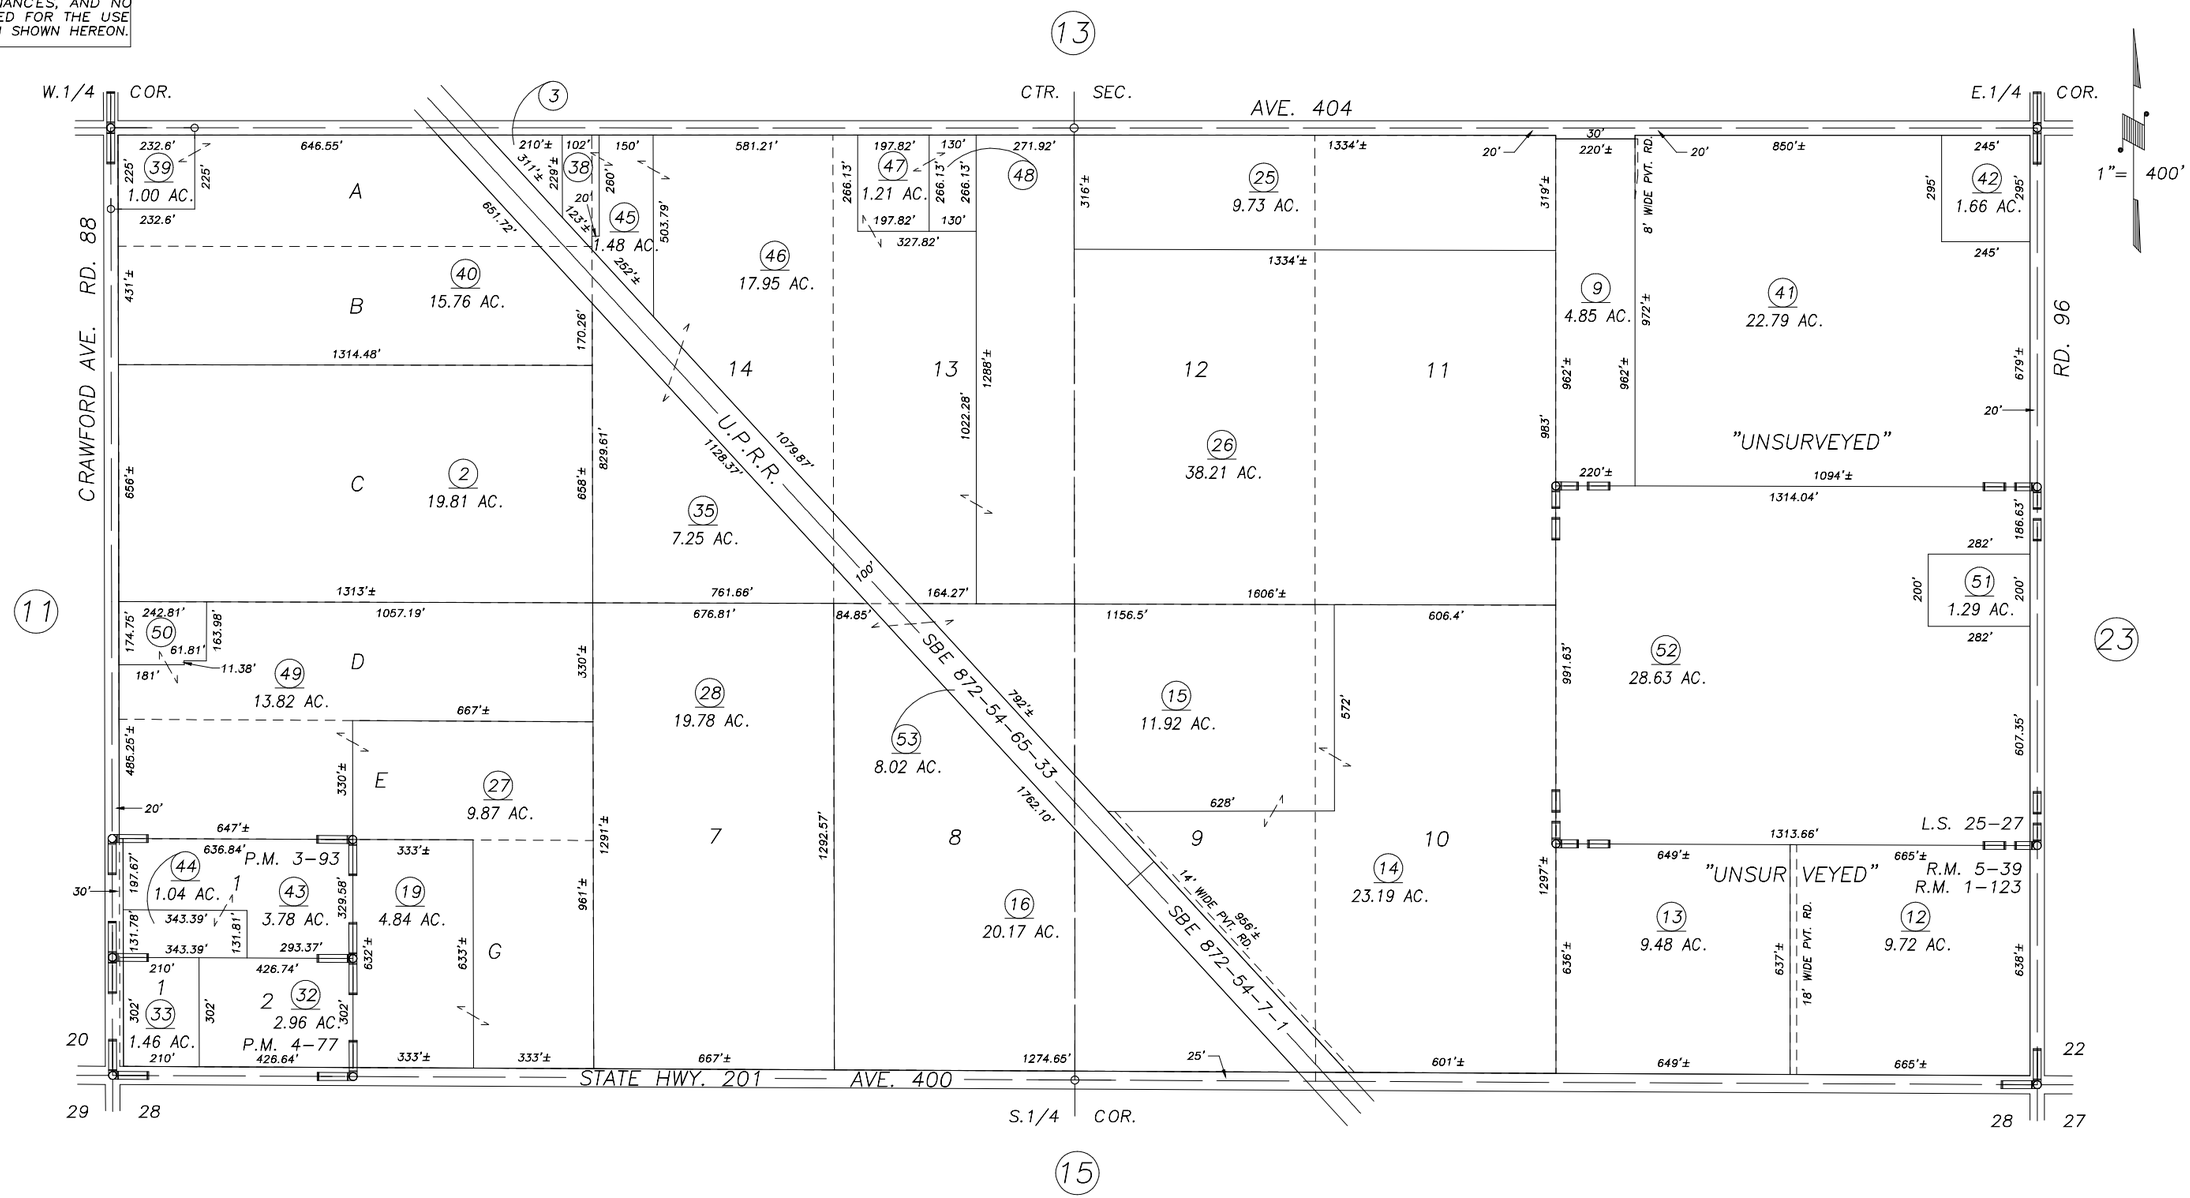

PARCEL MAP 293, P.M. 3-93
PARCEL MAP 377, P.M. 4-77
POR. DINUBA COLONY, R.M. 5-39 & R.M. 1-123
RECORD OF SURVEY, L.S. 25-27

VICINITY OF DINUBA
ASSESSOR'S MAPS BK.030 , PG.14
COUNTY OF TULARE, CALIFORNIA, U.S.A.

NOTE: Assessor's Parcel Numbers Shown in Circles (1)
Assessor's Block Numbers Shown in Elipses (123)

REVISION	DATE	TECH
2007-0095857	3/27/2012	LLB