DISCLAIMER

THIS MAP WAS PREPARED FOR LOCAL PROPERTY ASSESSMENT PURPOSES ONLY. THE PARCELS SHOWN HEREON MAY NOT COMPLY WITH STATE AND LOCAL SUBDIVISION ORDINANCES. NO LIABILITY IS ASSUMED FOR THE USE OF THE INFORMATION HEREON.

REVISED: 06/07/2006
REASON: TRAC CHANGE
CAD TECH: PHN

N½ OF NE¼ OF NW¼ SEC. 20, T.16S., R.24E., M.D.B.&M.

TAX CODE AREA
001-023 001-037

030-25

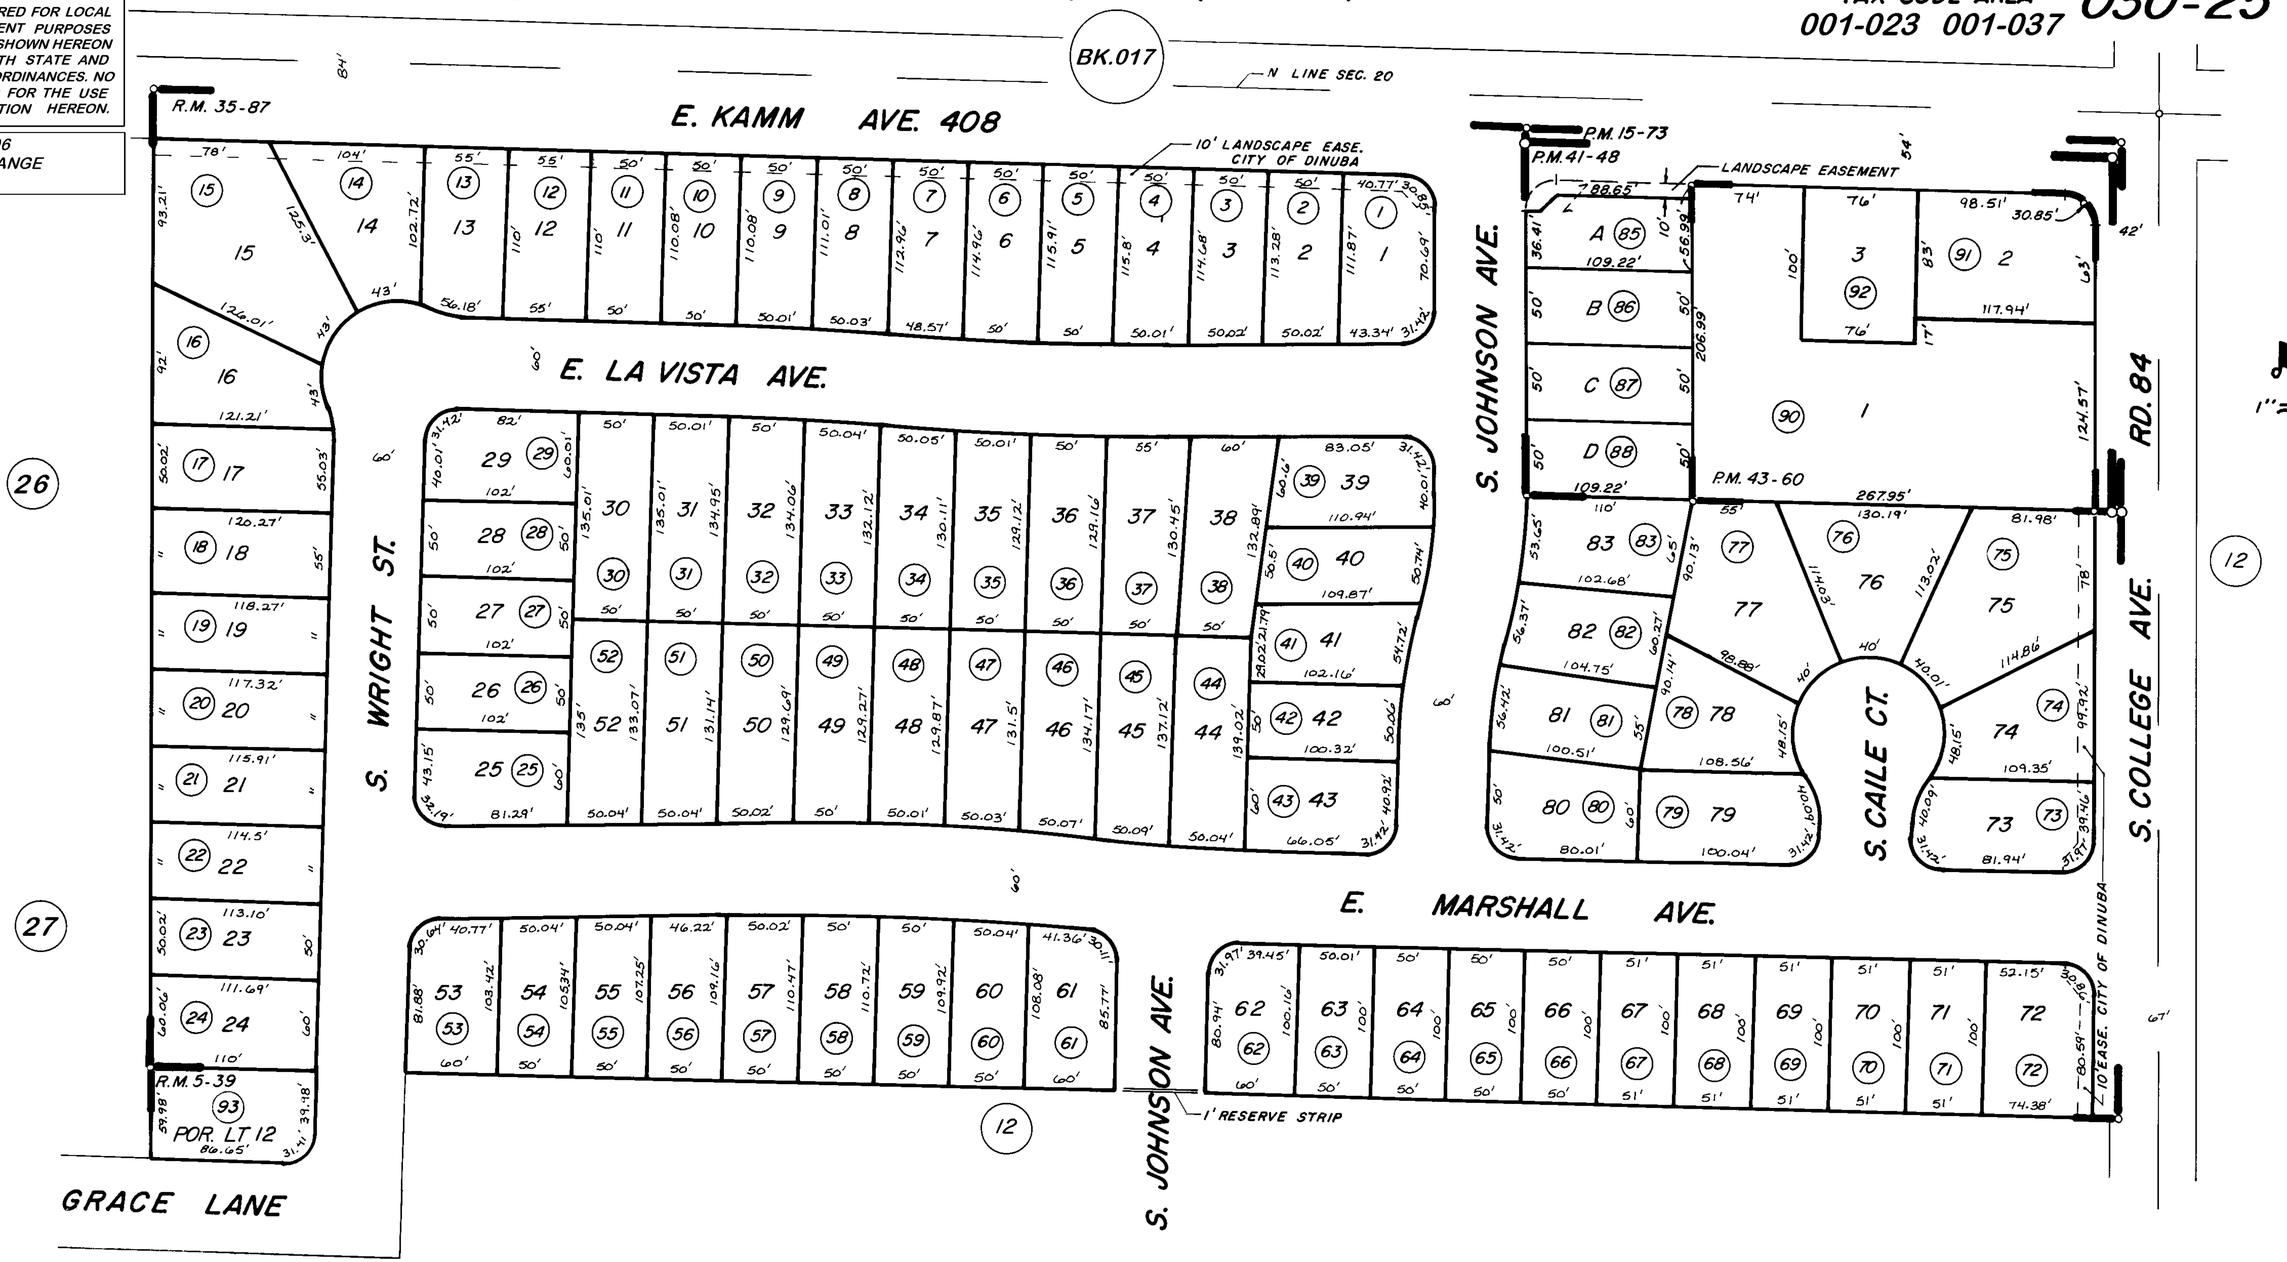

POR. DINUBA COL. R.M. 5-39
PARCEL MAP 4256 P.M. 43-60
MARSHALL ACRES SUB. R.M. 35-87
PARCEL MAP 1472 P.M. 15-73
PARCEL MAP 4044 P.M. 41-48

ASSESSOR'S MAPS BK. 030 PG. 25
COUNTY OF TULARE, CALIF.

NOTE—ASSESSOR'S BLOCK NUMBERS SHOWN IN ELLIPSES
ASSESSOR'S PARCEL NUMBERS SHOWN IN CIRCLES