N1/2 OF NW1/4 OF NE1/4 SEC.19, T.16S., R.25E., M.D.B.&M.

Tax Area Code 032–07
068–036
068–038
068–046

DISCLAIMER
THIS MAP WAS PREPARED FOR LOCAL PROPERTY ASSESSMENT PURPOSES ONLY AND THE PARCELS SHOWN HEREON MAY NOT COMPLY WITH STATE AND LOCAL SUBDIVISION ORDINANCES, AND NO LIABILITY IS ASSUMED FOR THE USE OF THE INFORMATION SHOWN HEREON. R & T CODE SEC. 327, 408.3, ETC.

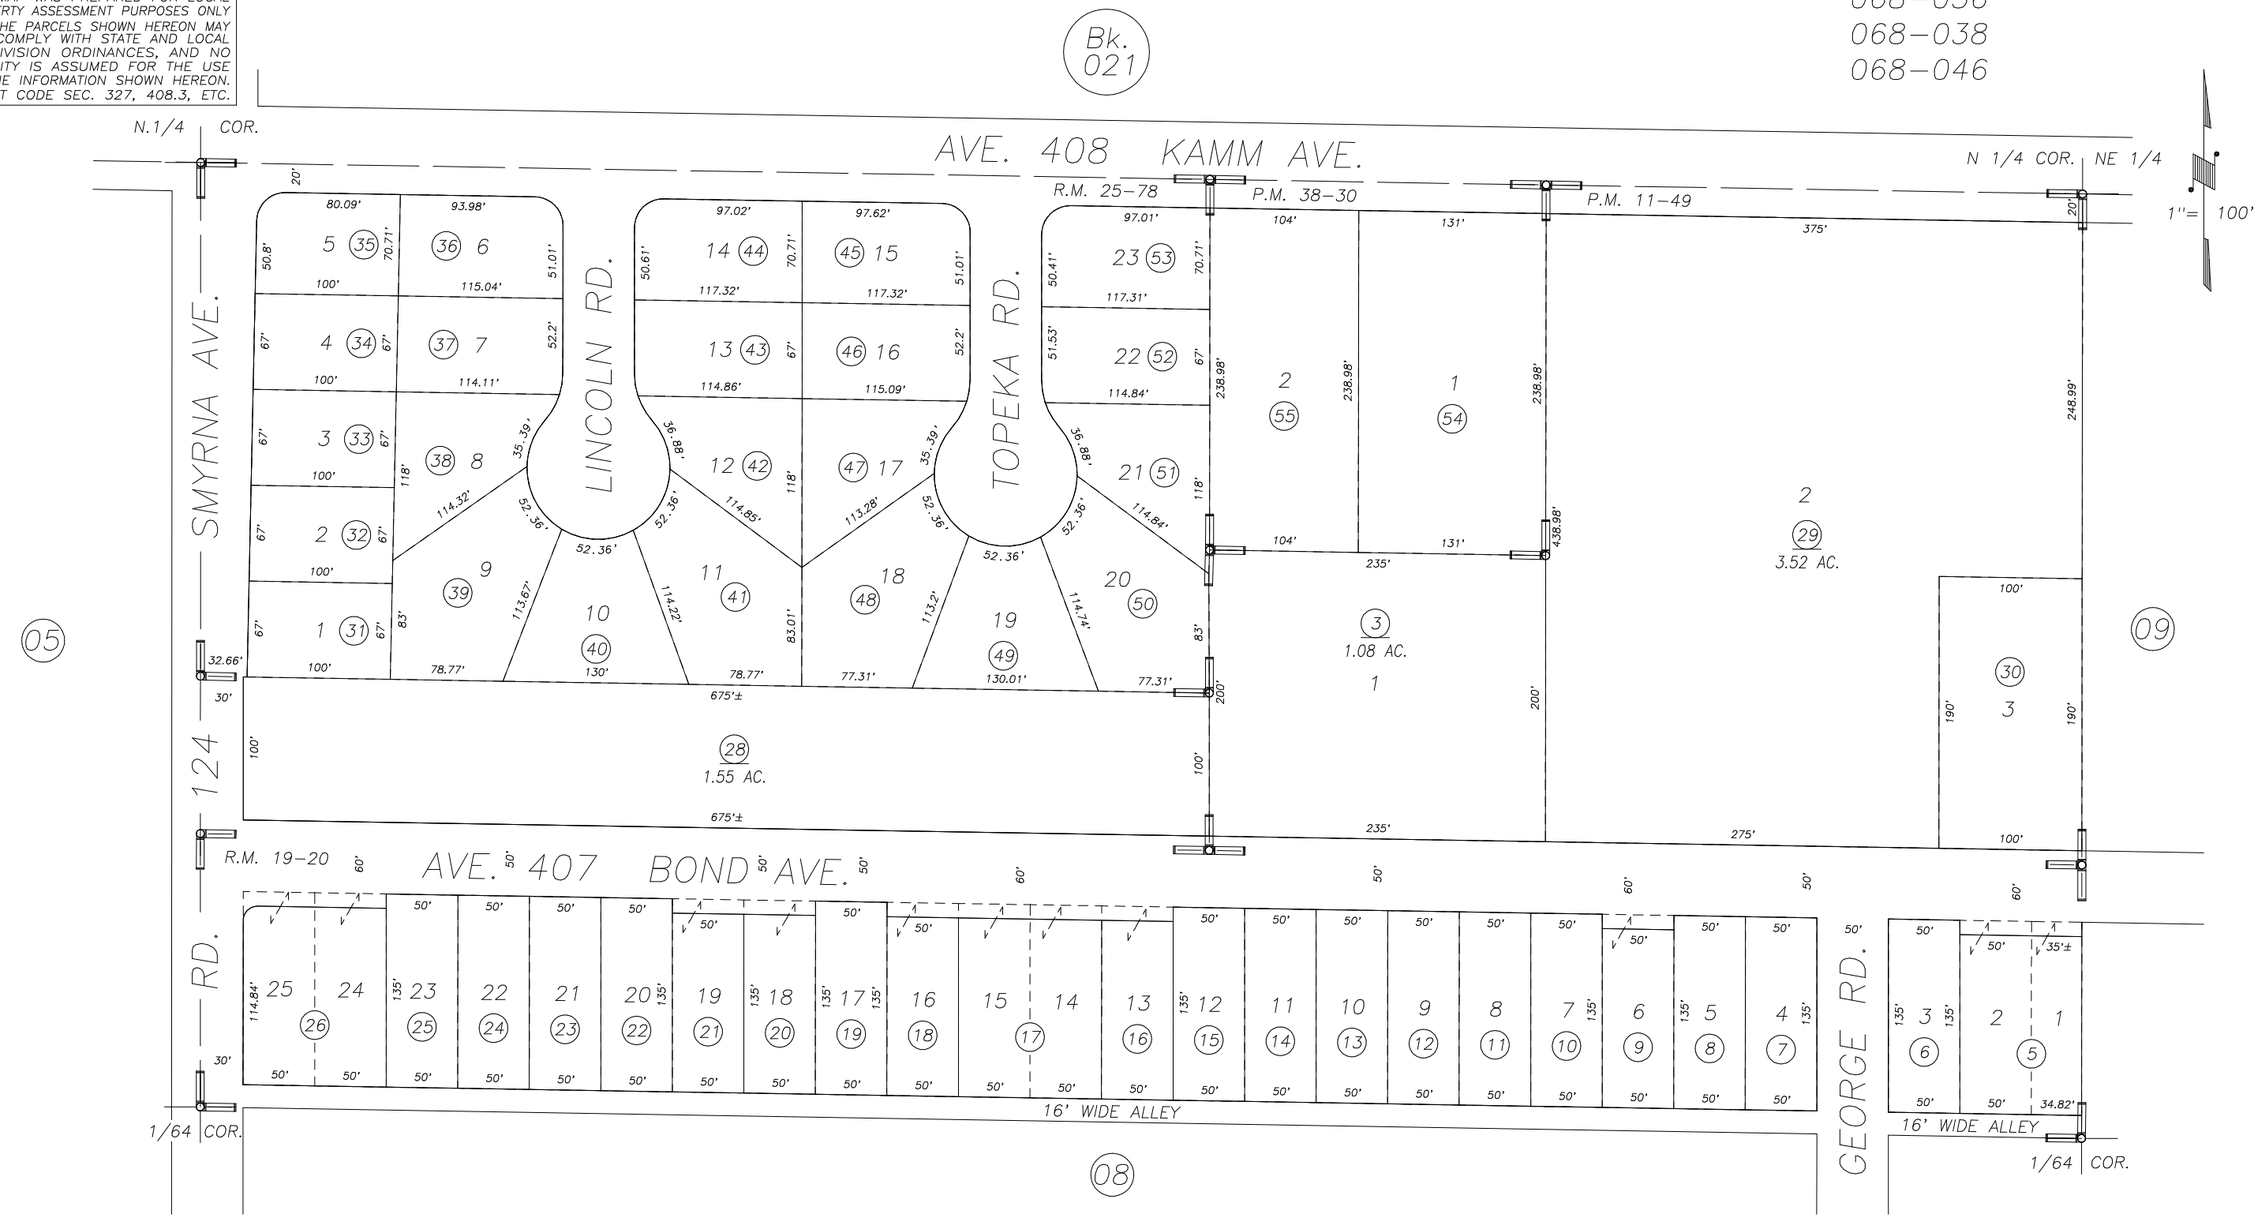

PARCEL MAP NO. 1048, P.M. 11–49
BOND SUBDIVISION, R.M. 19–20
TRACT NO. 514, R.M. 25–78
PARCEL MAP NO. 3727, P.M. 38–30

VICINITY OF CUTLER
ASSESSOR'S MAPS BK. 032 , PG. 07
COUNTY OF TULARE, CALIFORNIA, U.S.A.

NOTE: Assessor's Parcel Numbers Shown in Circles (1)
Assessor's Block Numbers Shown in Ellipses (123)

REVISION	DATE	TECH
2014–0007796	09/09/2016	ARL