DISCLAIMER

THIS MAP WAS PREPARED FOR LOCAL PROPERTY ASSESSMENT PURPOSES ONLY. THE PARCELS SHOWN HEREON MAY NOT COMPLY WITH STATE AND LOCAL SUBDIVISION ORDINANCES. NO LIABILITY IS ASSUMED FOR THE USE OF THE INFORMATION HEREON.

REVISED: 04/19/2006
REASON: ADJ. PG. 22
CAD TECH: PHN

BLKS. 11, 12, 13, 14 & 15, IN S 1/2 OF NE 1/4 SEC. 19, T.16S., R.25E., M.D.B.&M. TAX CODE AREA 032-12 068-034

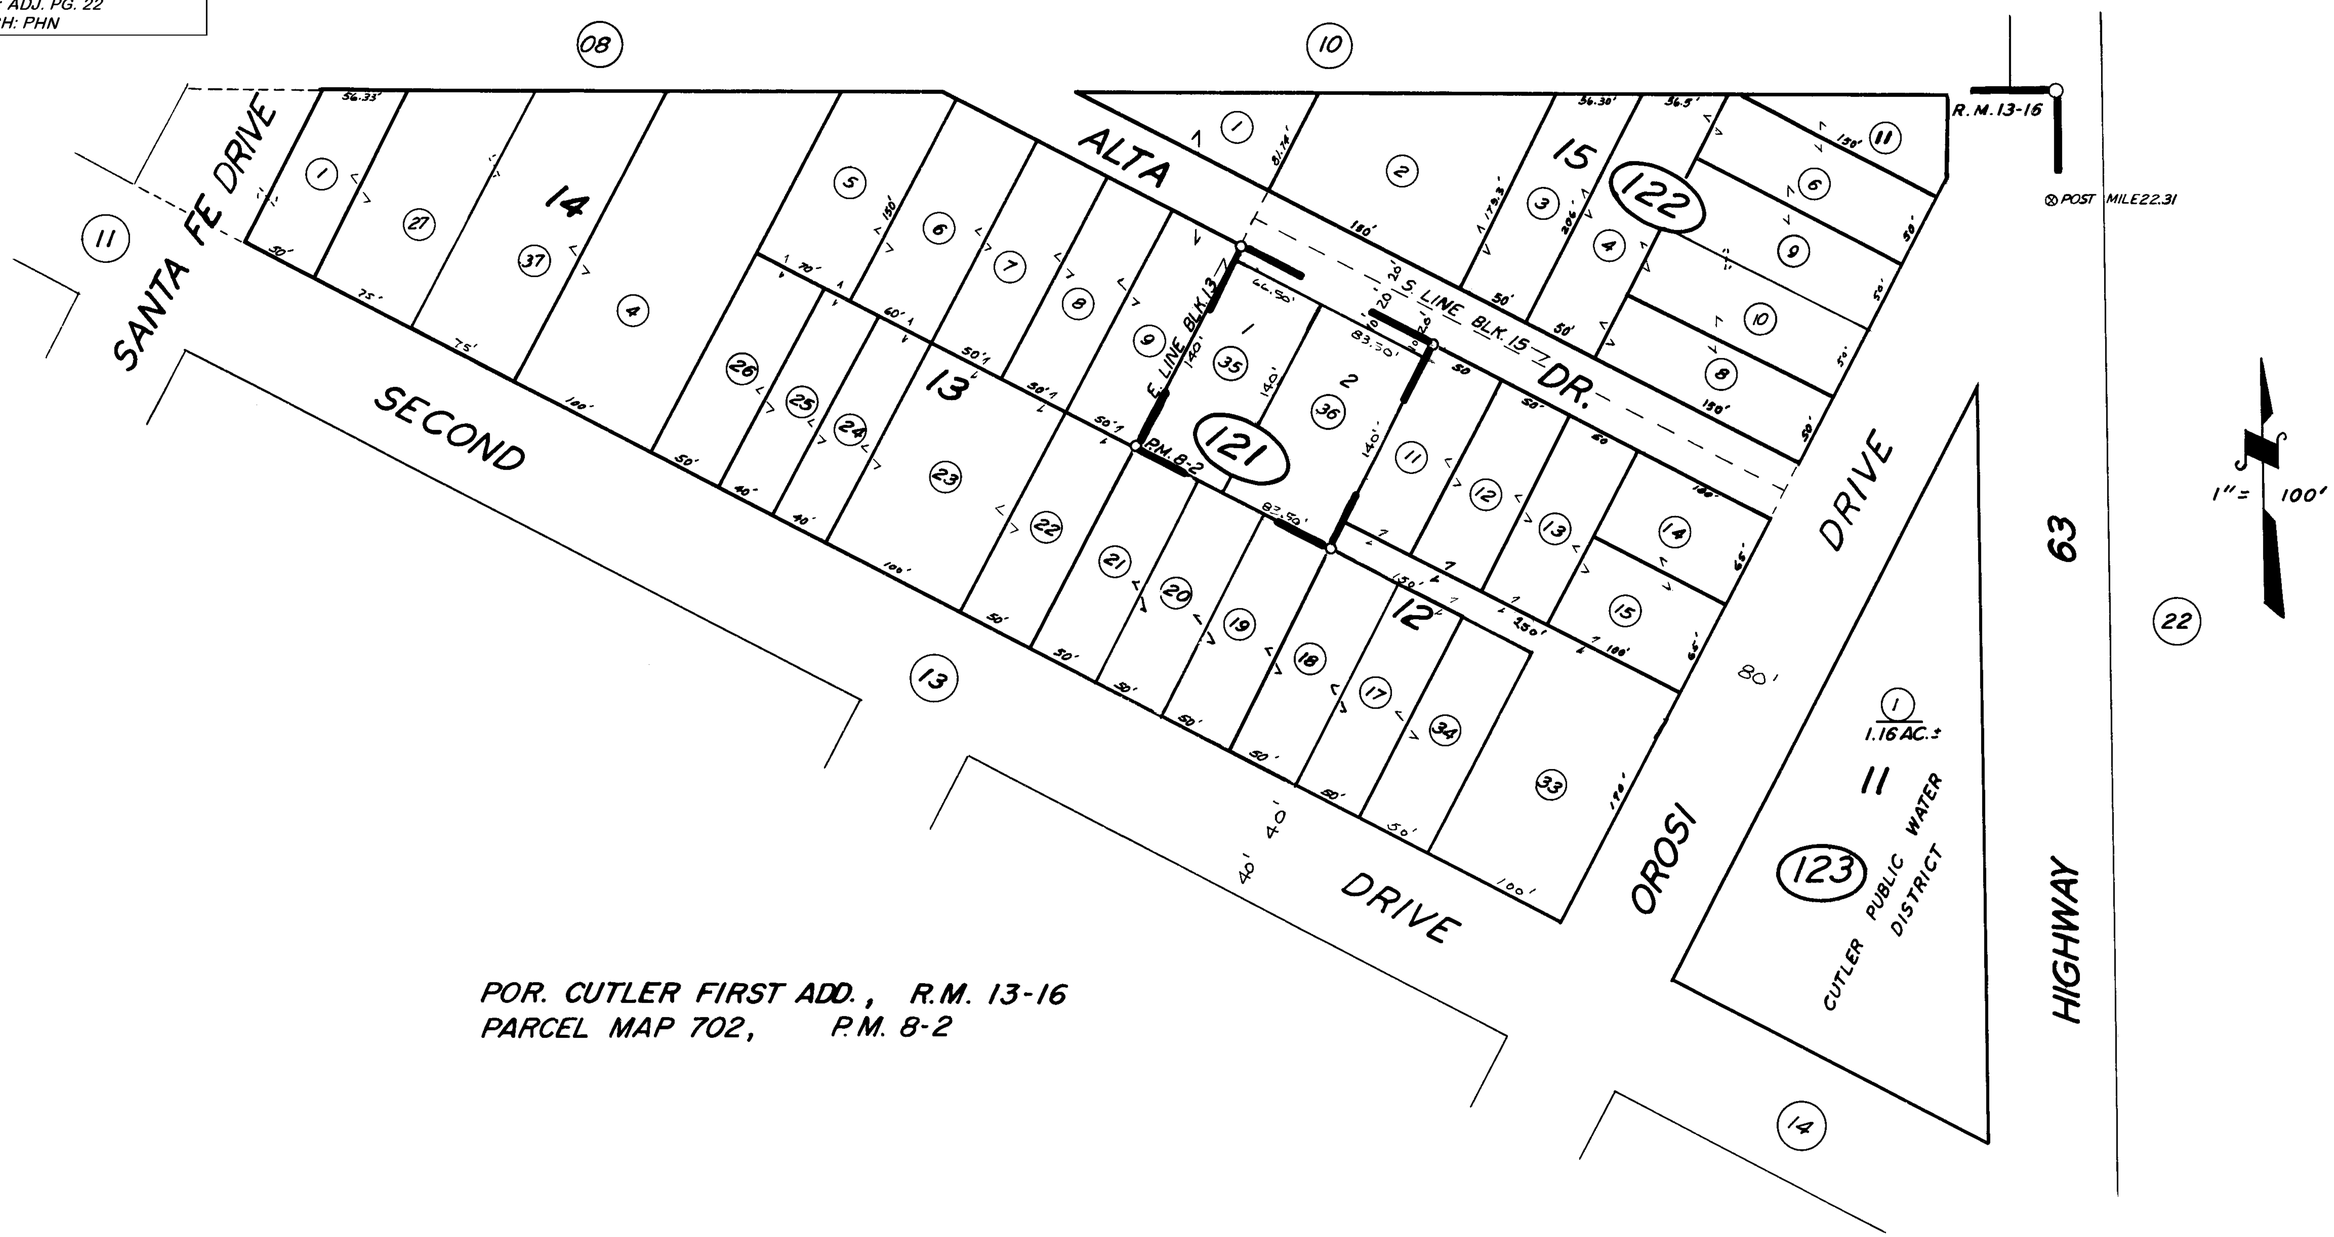

ASSESSOR'S MAPS BK. 032, PG. 12.
COUNTY OF TULARE, CALIF.

NOTE – ASSESSOR'S BLOCK NUMBERS SHOWN IN ELLIPSES
ASSESSOR'S PARCEL NUMBERS SHOWN IN CIRCLES