S1/2 OF SE1/4 OF NW1/4 SEC.20, T.16S., R.25E., M.D.B.&M.

Tax Area Codes 032–25
068–003
068–047
068–048

DISCLAIMER

THIS MAP WAS PREPARED FOR LOCAL PROPERTY ASSESSMENT PURPOSES ONLY AND THE PARCELS SHOWN HEREON MAY NOT COMPLY WITH STATE AND LOCAL SUBDIVISION ORDINANCES, AND NO LIABILITY IS ASSUMED FOR THE USE OF THE INFORMATION SHOWN HEREON.

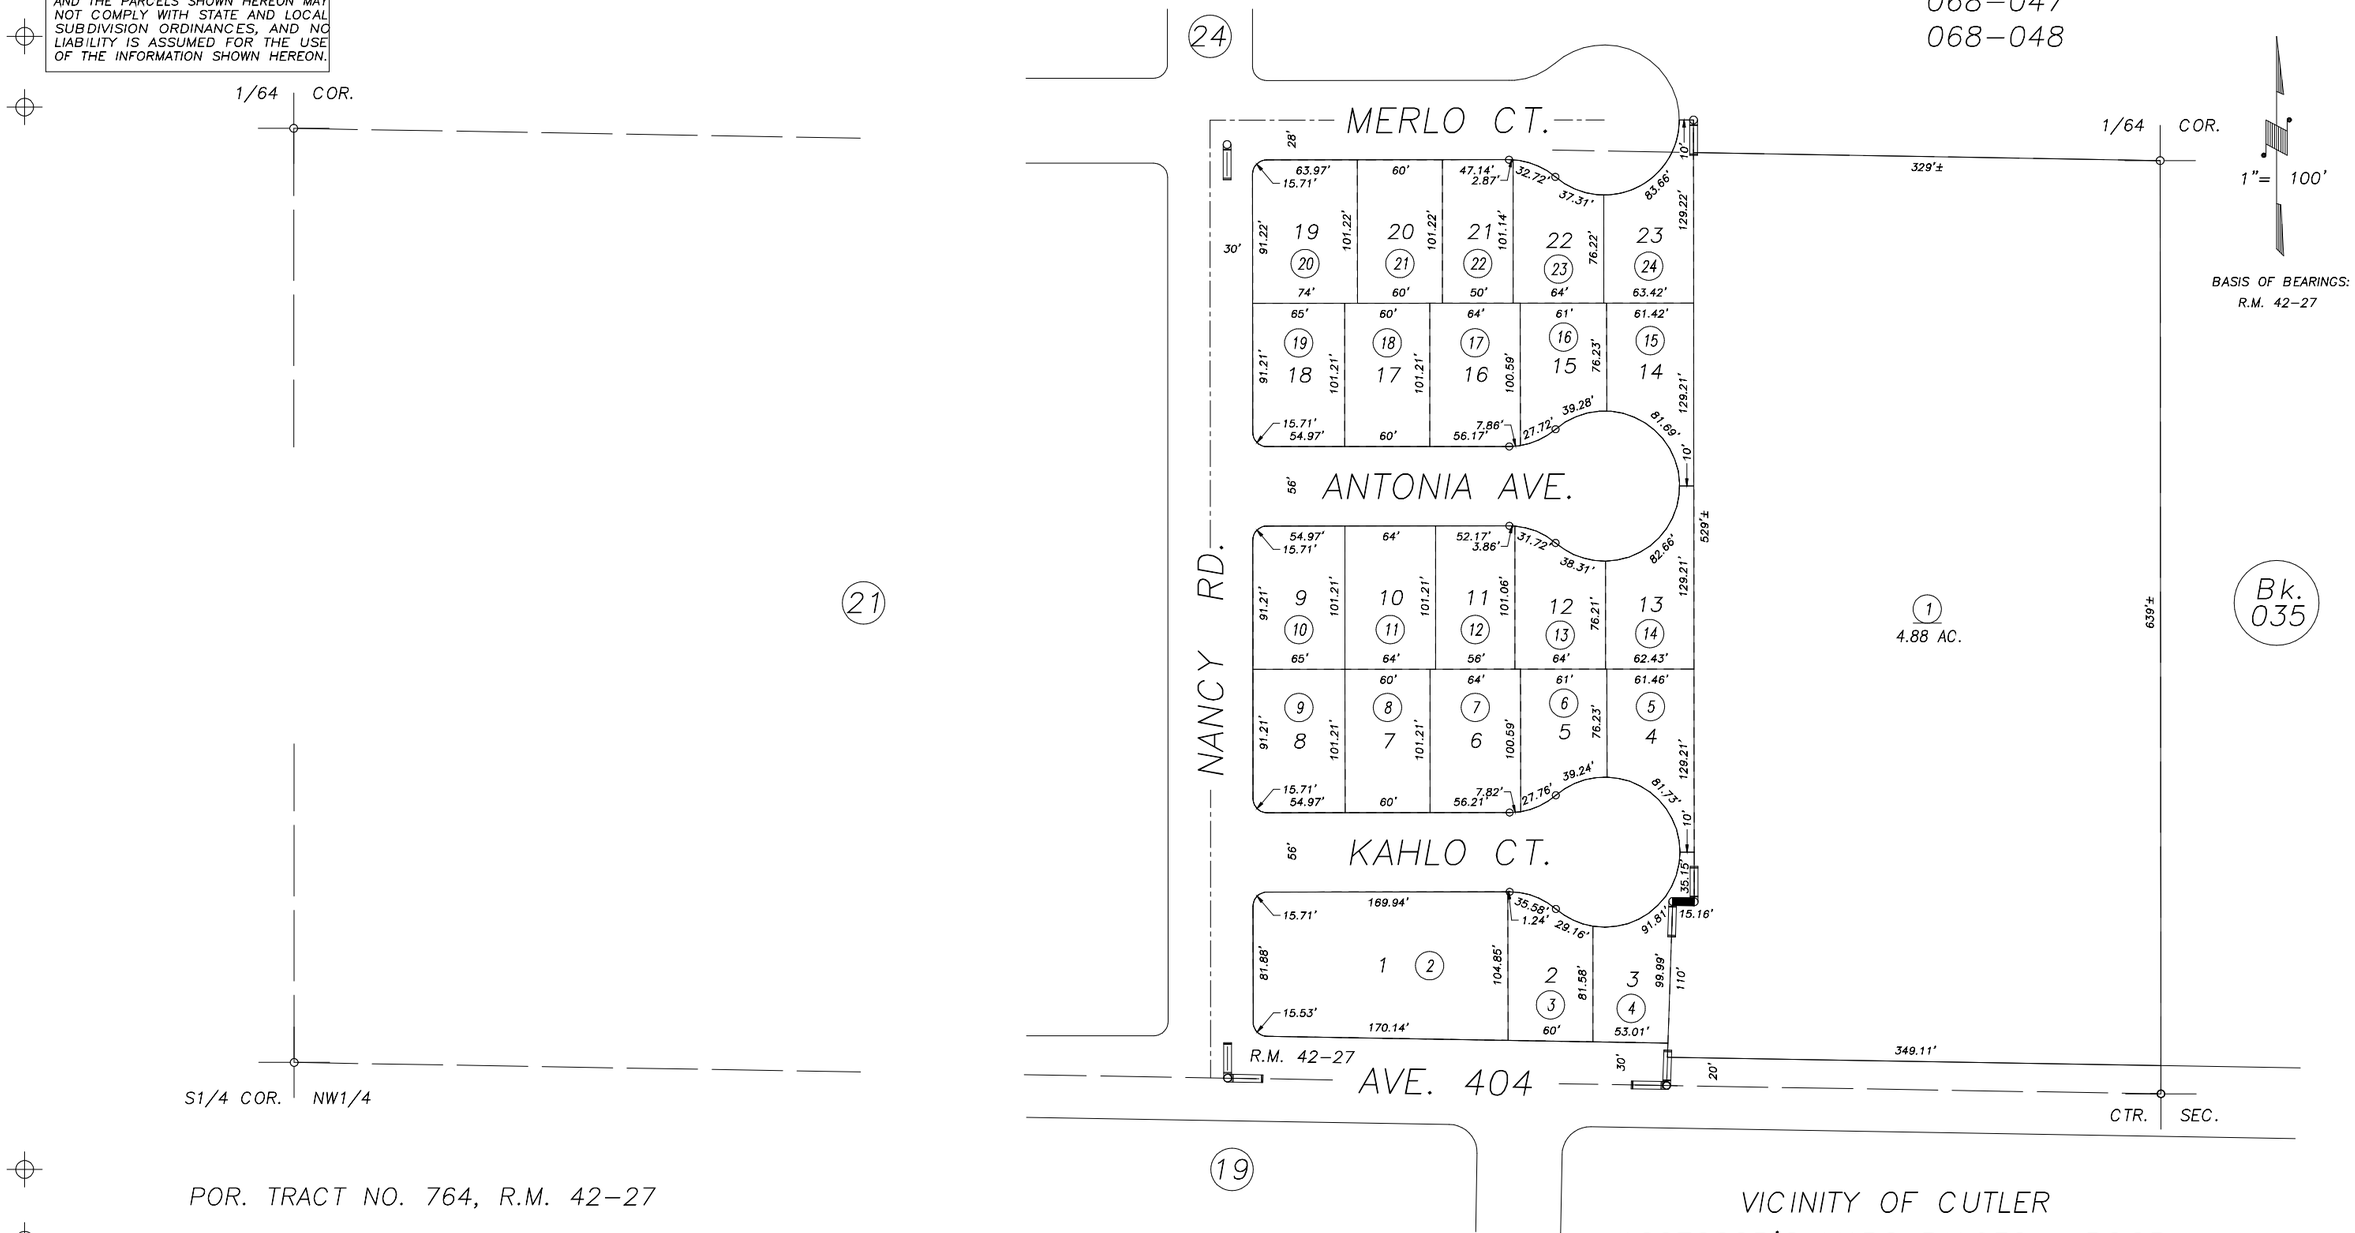

POR. TRACT NO. 764, R.M. 42–27

VICINITY OF CUTLER
ASSESSOR'S MAPS BK.032 , PG.25
COUNTY OF TULARE, CALIFORNIA, U.S.A.

NOTE: Assessor's Parcel Numbers Shown in Circles (1)
Assessor's Block Numbers Shown in Elipses (123)

REVISION	DATE	TECH
ADD T.R.A.C.	07/18/2007	JRS