DISCLAIMER

THIS MAP WAS PREPARED FOR LOCAL PROPERTY ASSESSMENT PURPOSES ONLY. THE PARCELS SHOWN HEREON MAY NOT COMPLY WITH STATE AND LOCAL SUBDIVISION ORDINANCES. NO LIABILITY IS ASSUMED FOR THE USE OF THE INFORMATION HEREON.

REVISED: 03/16/2011
REASON: 2010-0070313
CAD TECH: LLB

SEC. 14 & SEC. 23, T.16S., R.25E., M.D.B & M.

TAX CODE AREA **035-05**

068-015
068-014

1" = 800'

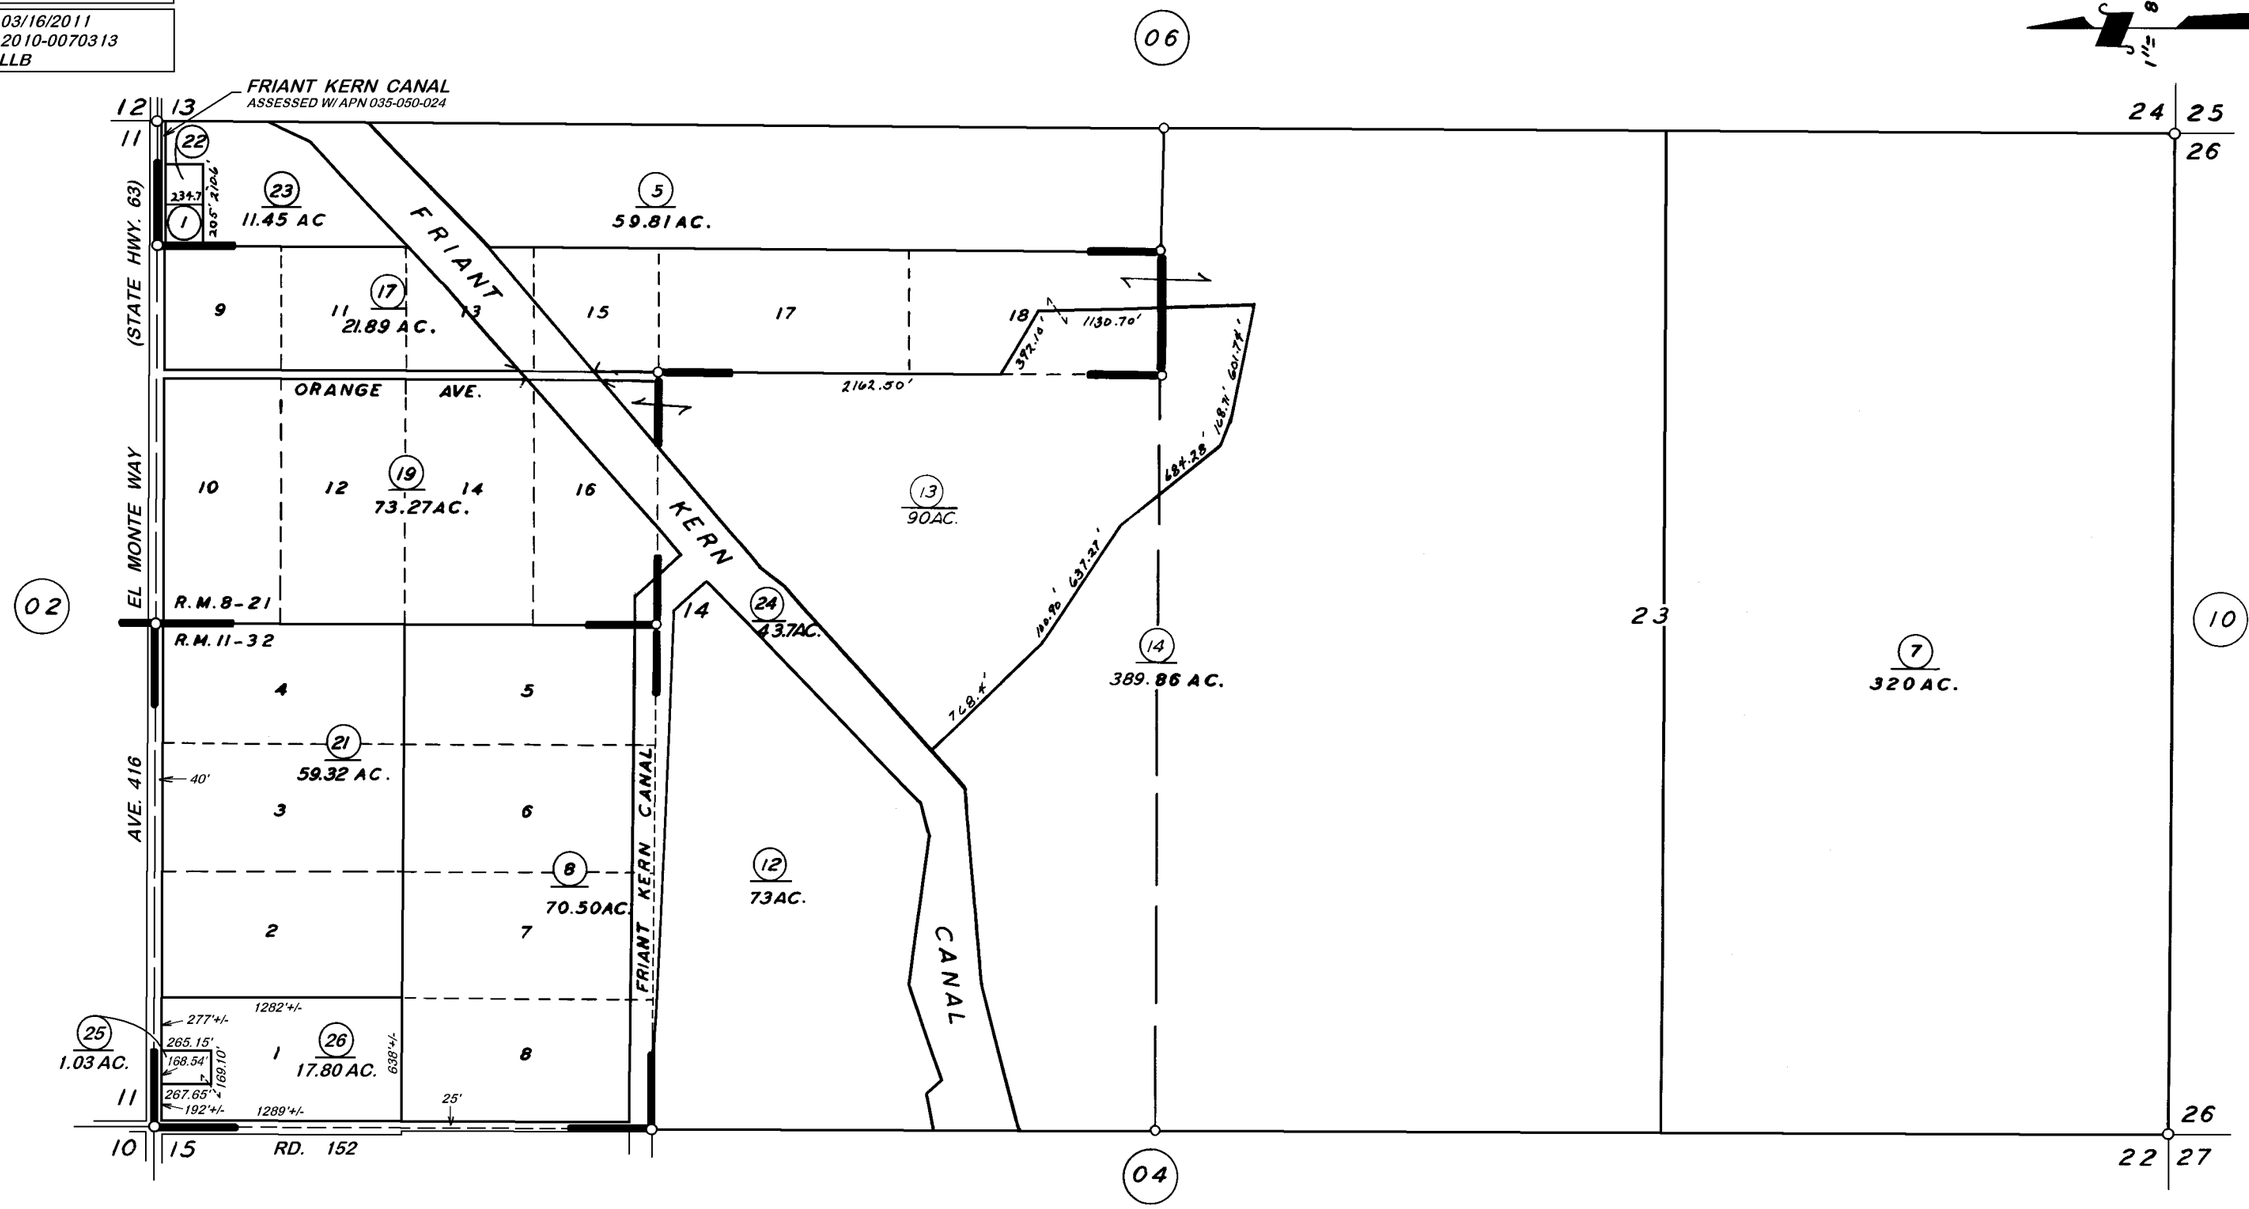

POR. KERN KENDALL SUB. R.M.11-32
POR. BEINHORN TRACT. R.M.8-21

VICINITY OF OROSI

ASSESSOR'S MAPS BK. 035, PG. 05.
COUNTY OF TULARE, CALIF.

NOTE — ASSESSOR'S BLOCK NUMBERS SHOWN IN ELLIPSES
ASSESSOR'S PARCEL NUMBERS SHOWN IN CIRCLES