DISCLAIMER

THIS MAP WAS PREPARED FOR LOCAL PROPERTY ASSESSMENT PURPOSES ONLY AND THE PARCELS SHOWN HEREON MAY NOT COMPLY WITH STATE AND LOCAL SUBDIVISION ORDINANCES, AND NO LIABILITY IS ASSUMED FOR THE USE OF THE INFORMATION SHOWN HEREON.

S1/2 SEC.32, T.16S., R.25E., M.D.B.&M.

Tax Area Code 035-17

068-011
068-012
068-028

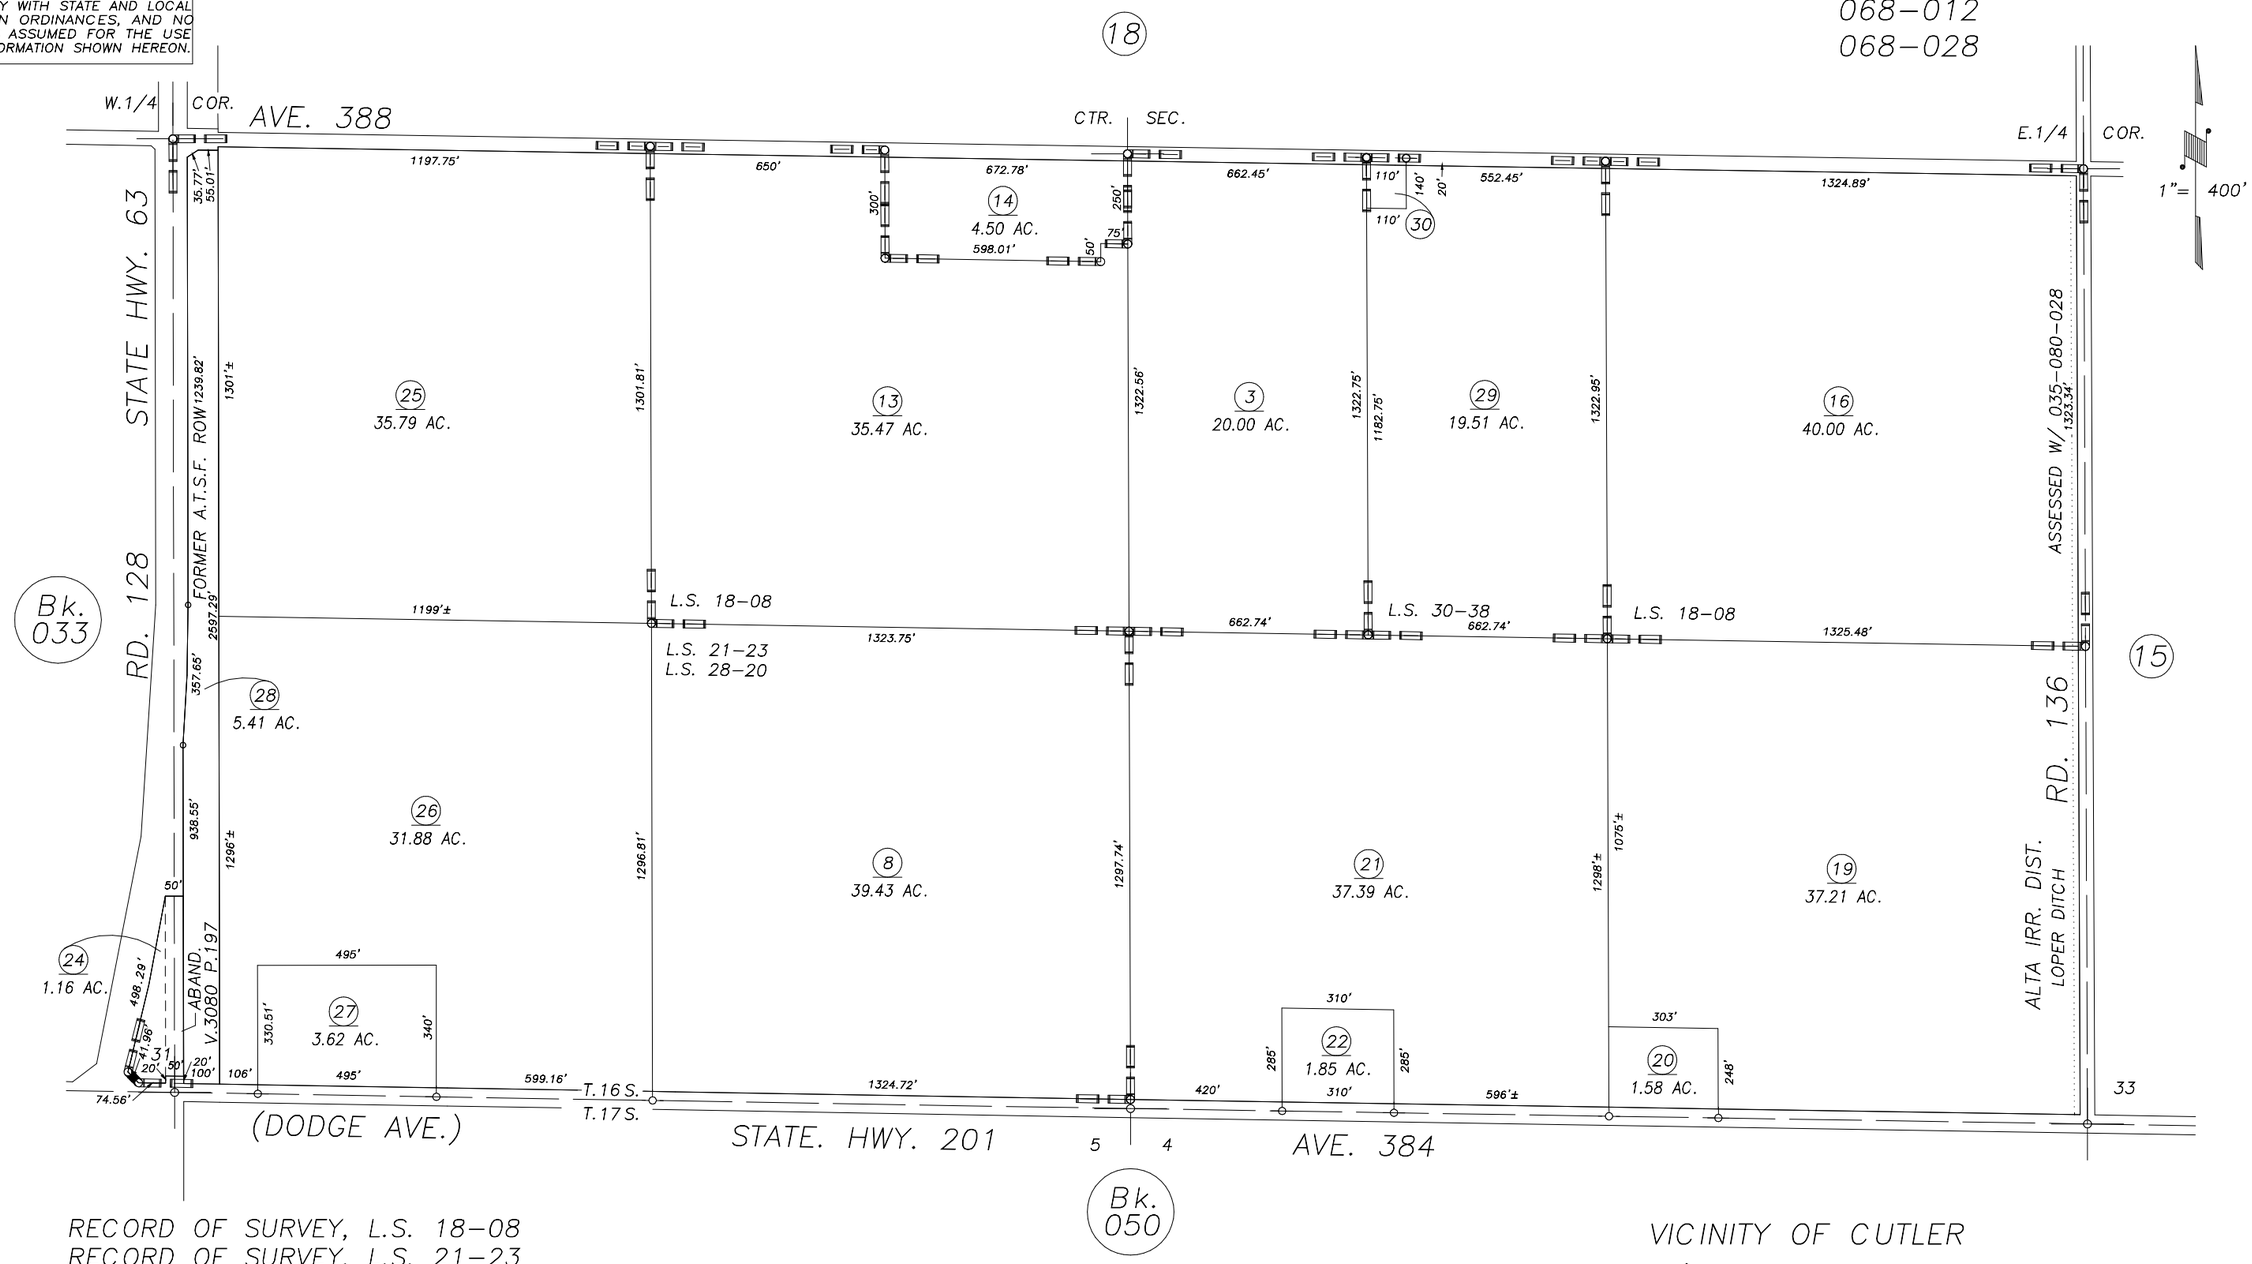

RECORD OF SURVEY, L.S. 18-08
RECORD OF SURVEY, L.S. 21-23
RECORD OF SURVEY, L.S. 28-20
RECORD OF SURVEY, L.S. 30-38

VICINITY OF CUTLER
ASSESSOR'S MAPS BK.035 , PG.17
COUNTY OF TULARE, CALIFORNIA, U.S.A.

NOTE: Assessor's Parcel Numbers Shown in Circles (1)
Assessor's Block Numbers Shown in Elipses (123)

REVISION	DATE	TECH
2009-IREVIEW	10/12/2010	MLC