DISCLAIMER

THIS MAP WAS PREPARED FOR LOCAL PROPERTY ASSESSMENT PURPOSES ONLY AND THE PARCELS SHOWN HEREON MAY NOT COMPLY WITH STATE AND LOCAL SUBDIVISION ORDINANCES, AND NO LIABILITY IS ASSUMED FOR THE USE OF THE INFORMATION SHOWN HEREON.

S1/2 SEC.28, T.16S., R.25E., M.D.B.&M.

Tax Area Code 035–21
068–028
068–029

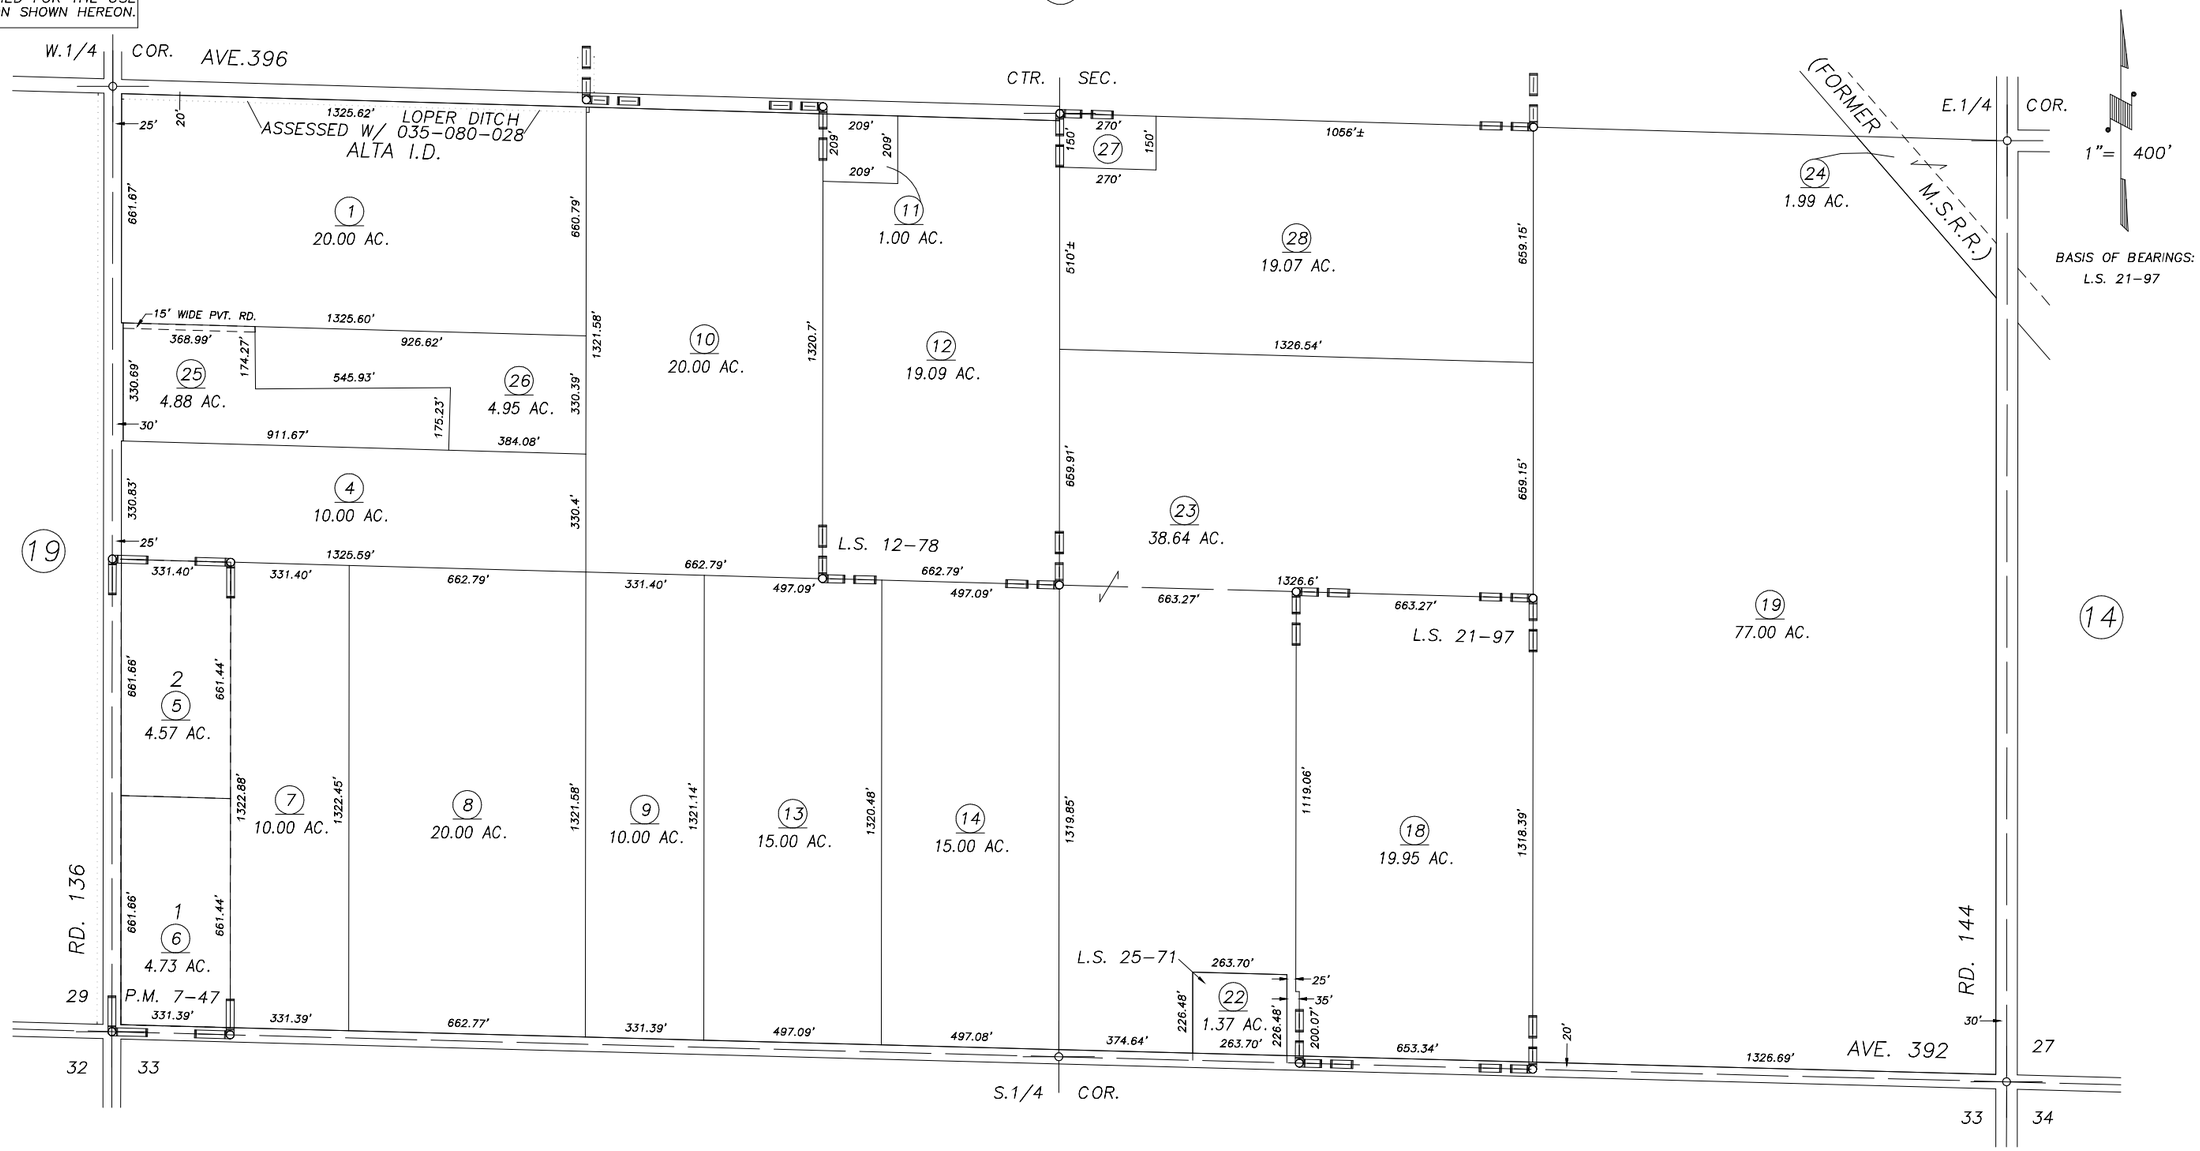

POR. RECORD OF SURVEY, L.S. 12–78
PARCEL MAP 647, P.M. 7–47
RECORD OF SURVEY, L.S. 21–97
RECORD OF SURVEY, L.S. 25–71

16

VICINITY OF CUTLER
ASSESSOR'S MAPS BK.035 , PG21
COUNTY OF TULARE, CALIFORNIA, U.S.A.

NOTE: Assessor's Parcel Numbers Shown in Circles (1)
Assessor's Block Numbers Shown in Ellipses (123)

REVISION	DATE	TECH
2015–0068671	01/15/2016	ASG