S1/2 SEC.3, T.16S., R.25E., M.D.B.&M.

Tax Area Codes 035–25
068–015

DISCLAIMER

THIS MAP WAS PREPARED FOR LOCAL PROPERTY ASSESSMENT PURPOSES ONLY AND THE PARCELS SHOWN HEREON MAY NOT COMPLY WITH STATE AND LOCAL SUBDIVISION ORDINANCES, AND NO LIABILITY IS ASSUMED FOR THE USE OF THE INFORMATION SHOWN HEREON.

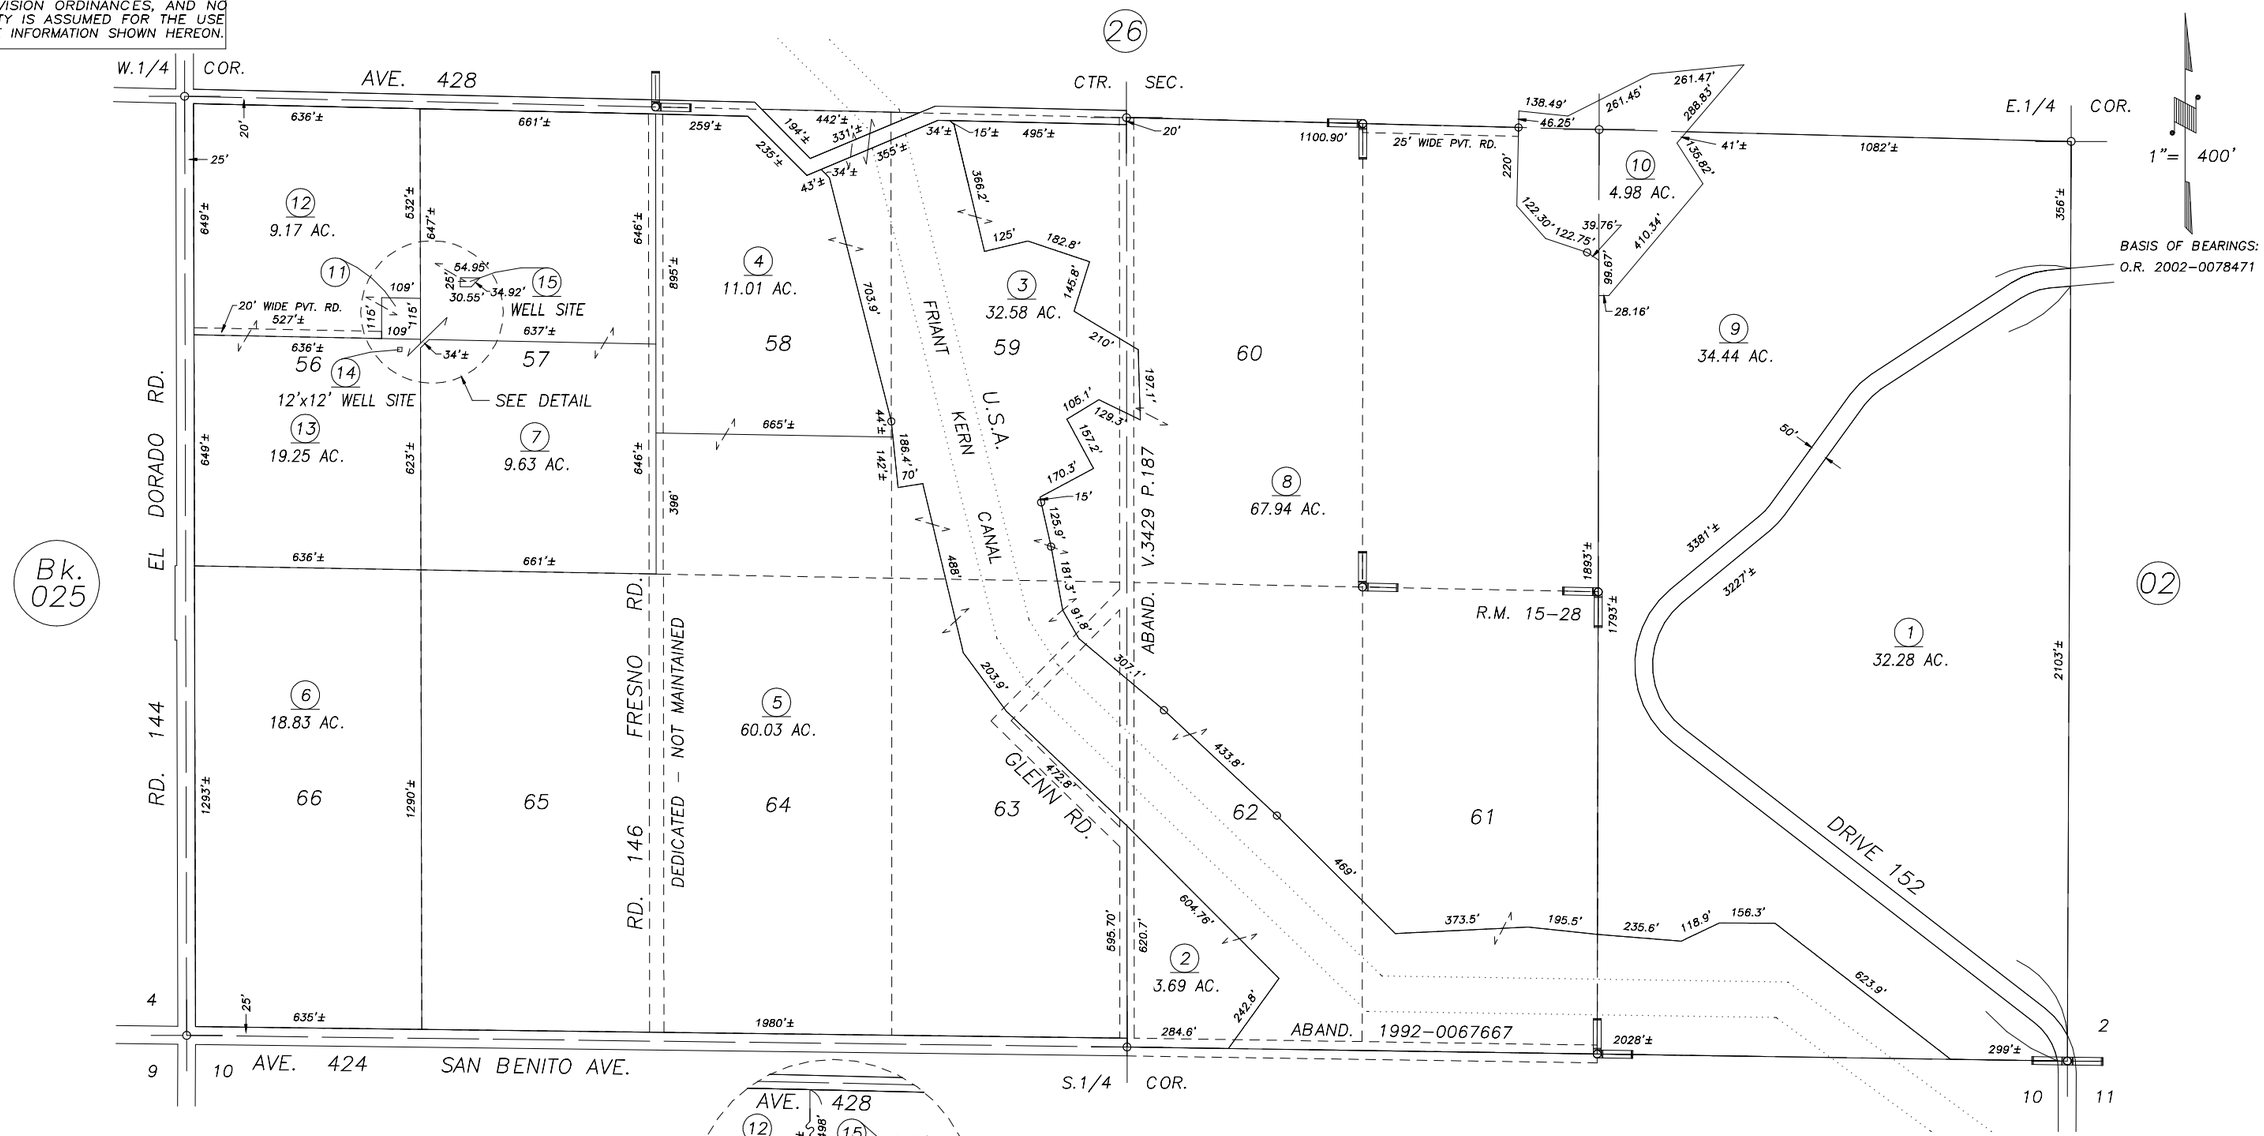

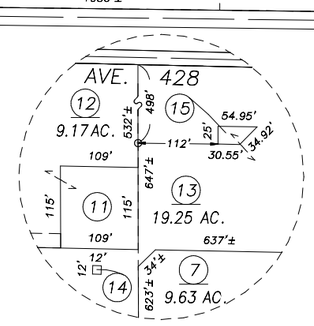

24

POR. THE OROSI FARMS, R.M. 15–28

VICINITY OF OROSI
ASSESSOR'S MAPS BK.035 , PG.25
COUNTY OF TULARE, CALIFORNIA, U.S.A.

NOTE: Assessor's Parcel Numbers Shown in Circles (1)
Assessor's Block Numbers Shown in Elipses (123)

REVISION	DATE	TECH
CORRECT ROAD NAME	11/28/2005	KMS