DISCLAIMER

THIS MAP WAS PREPARED FOR LOCAL PROPERTY ASSESSMENT PURPOSES ONLY. THE PARCELS SHOWN HEREON MAY NOT COMPLY WITH STATE AND LOCAL SUBDIVISION ORDINANCES. NO LIABILITY IS ASSUMED FOR THE USE OF THE INFORMATION HEREON.

REVISED: 04/24/2012
REASON: 2012-0001063
CAD TECH: ASG

S½ SEC. 31, T.16S., R.26E. M. D. B. & M.

TAX CODE AREA 138-000

36-13

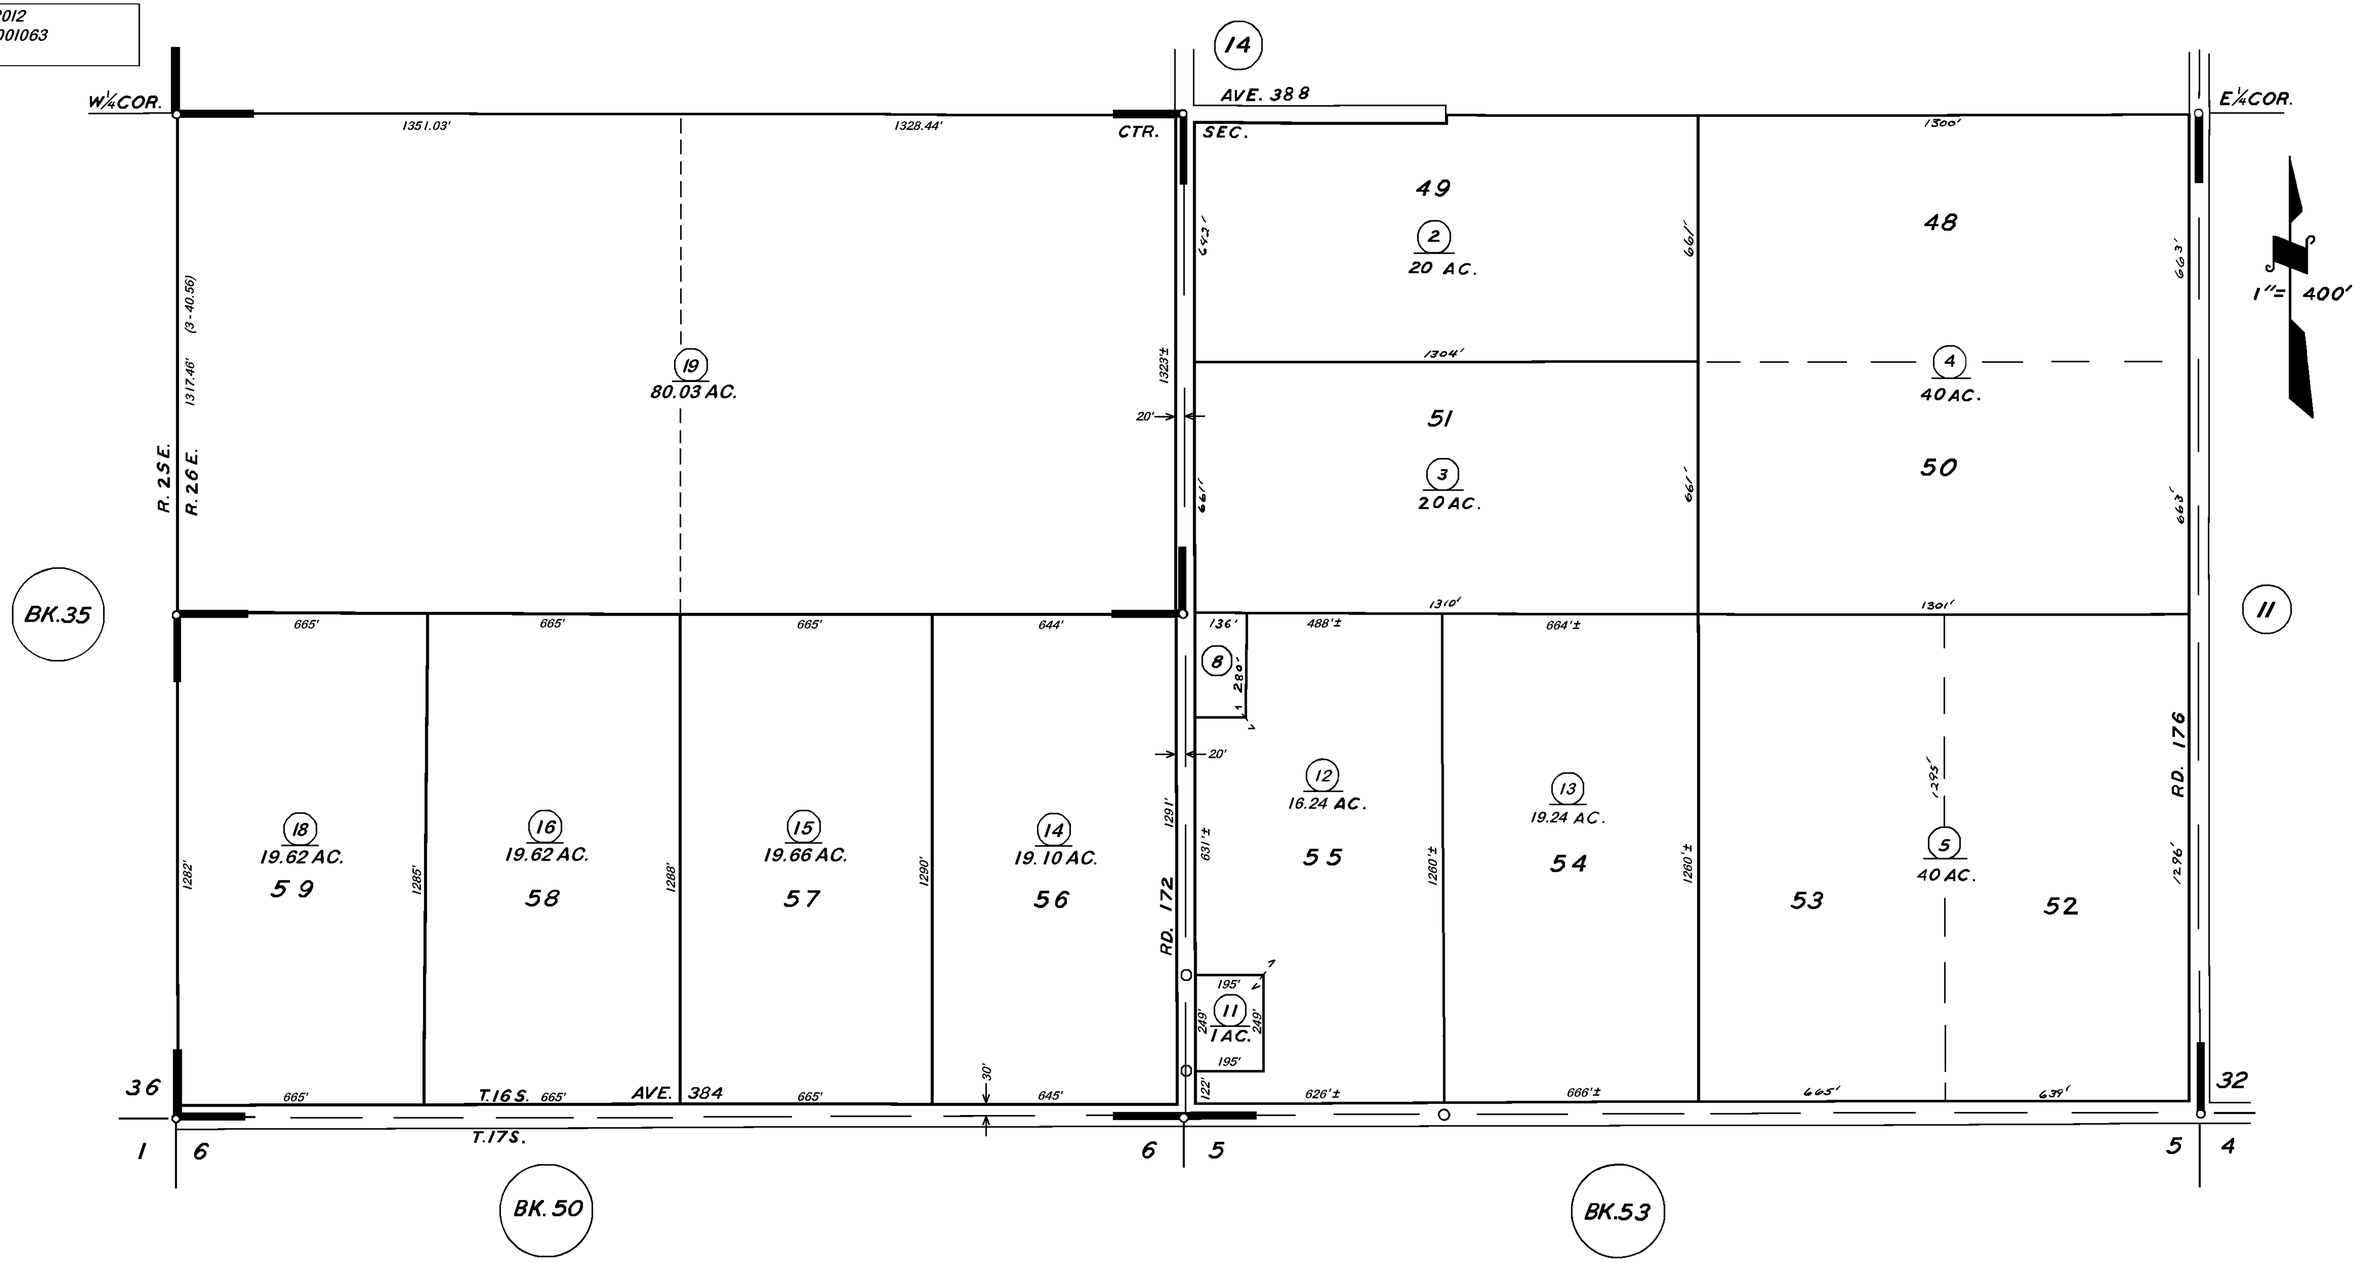

POR. CITRUSVILLE COLONY R.M. 7-9

ASSESSOR'S MAPS BK. 36, PG. 13

COUNTY OF TULARE, CALIF.

NOTE — ASSESSOR'S BLOCK NUMBERS SHOWN IN ELLIPSES
ASSESSOR'S PARCEL NUMBERS SHOWN IN CIRCLES