DISCLAIMER

THIS MAP WAS PREPARED FOR LOCAL PROPERTY ASSESSMENT PURPOSES ONLY. THE PARCELS SHOWN HEREON MAY NOT COMPLY WITH STATE AND LOCAL SUBDIVISION ORDINANCES. NO LIABILITY IS ASSUMED FOR THE USE OF THE INFORMATION HEREON.

REVISED: 08/01/2012
REASON: 2012-0033108
CAD TECH: NFL

SEC. 7 & 8, T.17S., R.23E., M.D.B.&M.

TAX CODE AREA 42-03
148-005

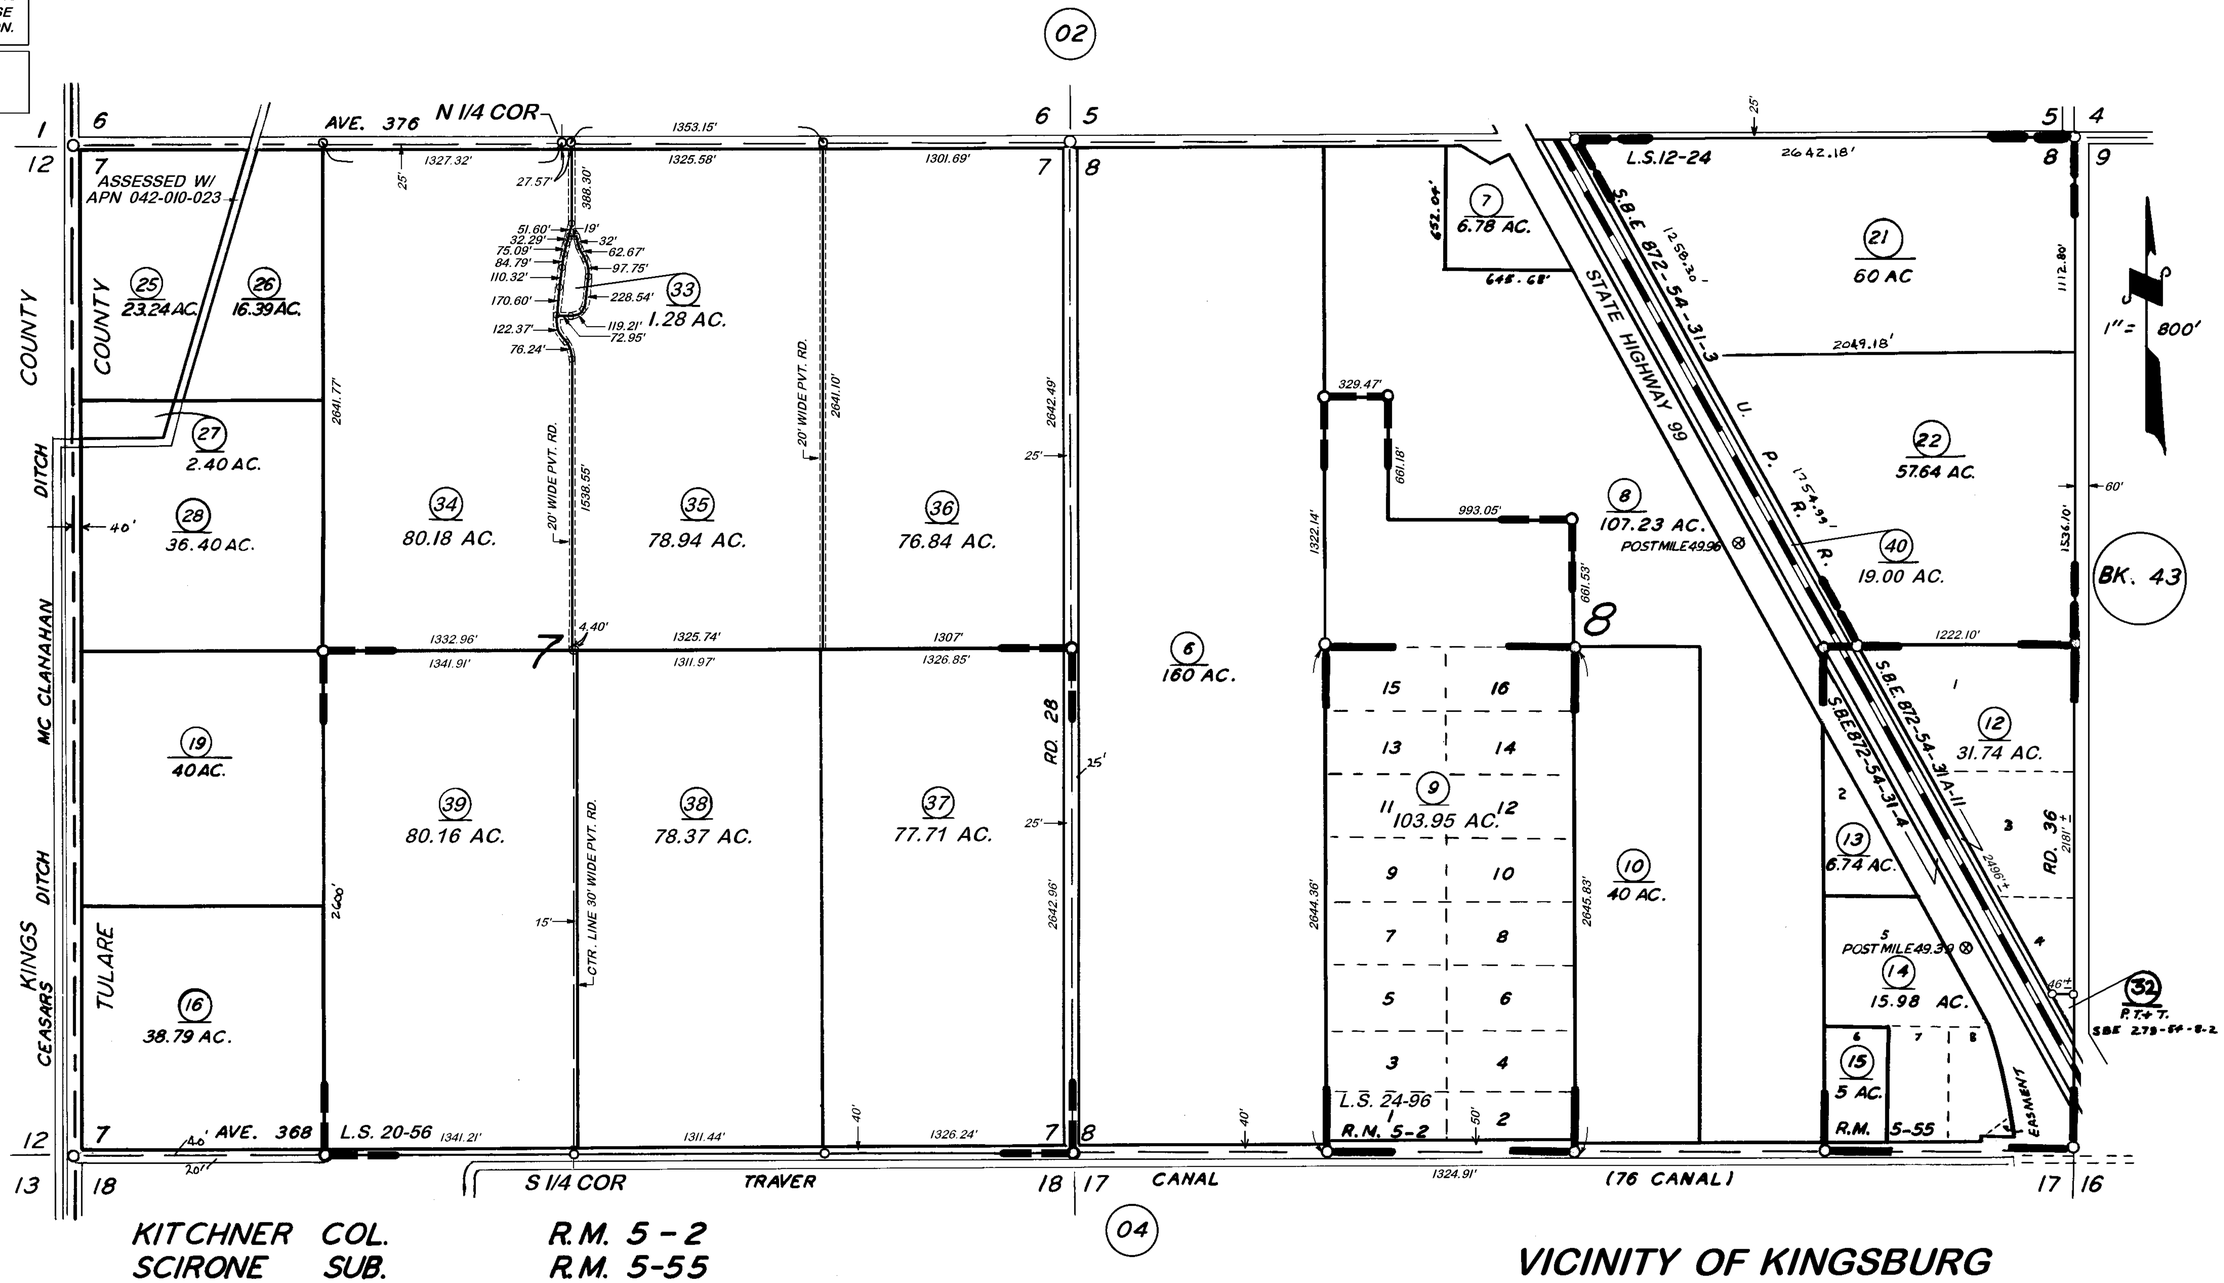

KITCHNER COL. R.M. 5-2
SCIRONE SUB. R.M. 5-55
RECORD OF SURVEY, L.S. 12-24
RECORD OF SURVEY L.S. 20-56
RECORD OF SURVEY L.S. 24-96

VICINITY OF KINGSBURG

ASSESSOR'S MAPS BK. 042, 03 PG.
COUNTY OF TULARE, CALIF.

NOTE — ASSESSOR'S BLOCK NUMBERS SHOWN IN ELLIPSES
ASSESSOR'S PARCEL NUMBERS SHOWN IN CIRCLES