DISCLAIMER

THIS MAP WAS PREPARED FOR LOCAL PROPERTY ASSESSMENT PURPOSES ONLY. THE PARCELS SHOWN HEREON MAY NOT COMPLY WITH STATE AND LOCAL SUBDIVISION ORDINANCES. NO LIABILITY IS ASSUMED FOR THE USE OF THE INFORMATION HEREON. R & T CODE SEC. 327, 408.3, ETC.

REVISED: 7/19/2018
REASON: 2017-0024933
CAD TECH: AL

SEC. 7 & 8, T.17S., R.23E., M. D. B. & M.

TAX CODE AREA 042-03
148-005

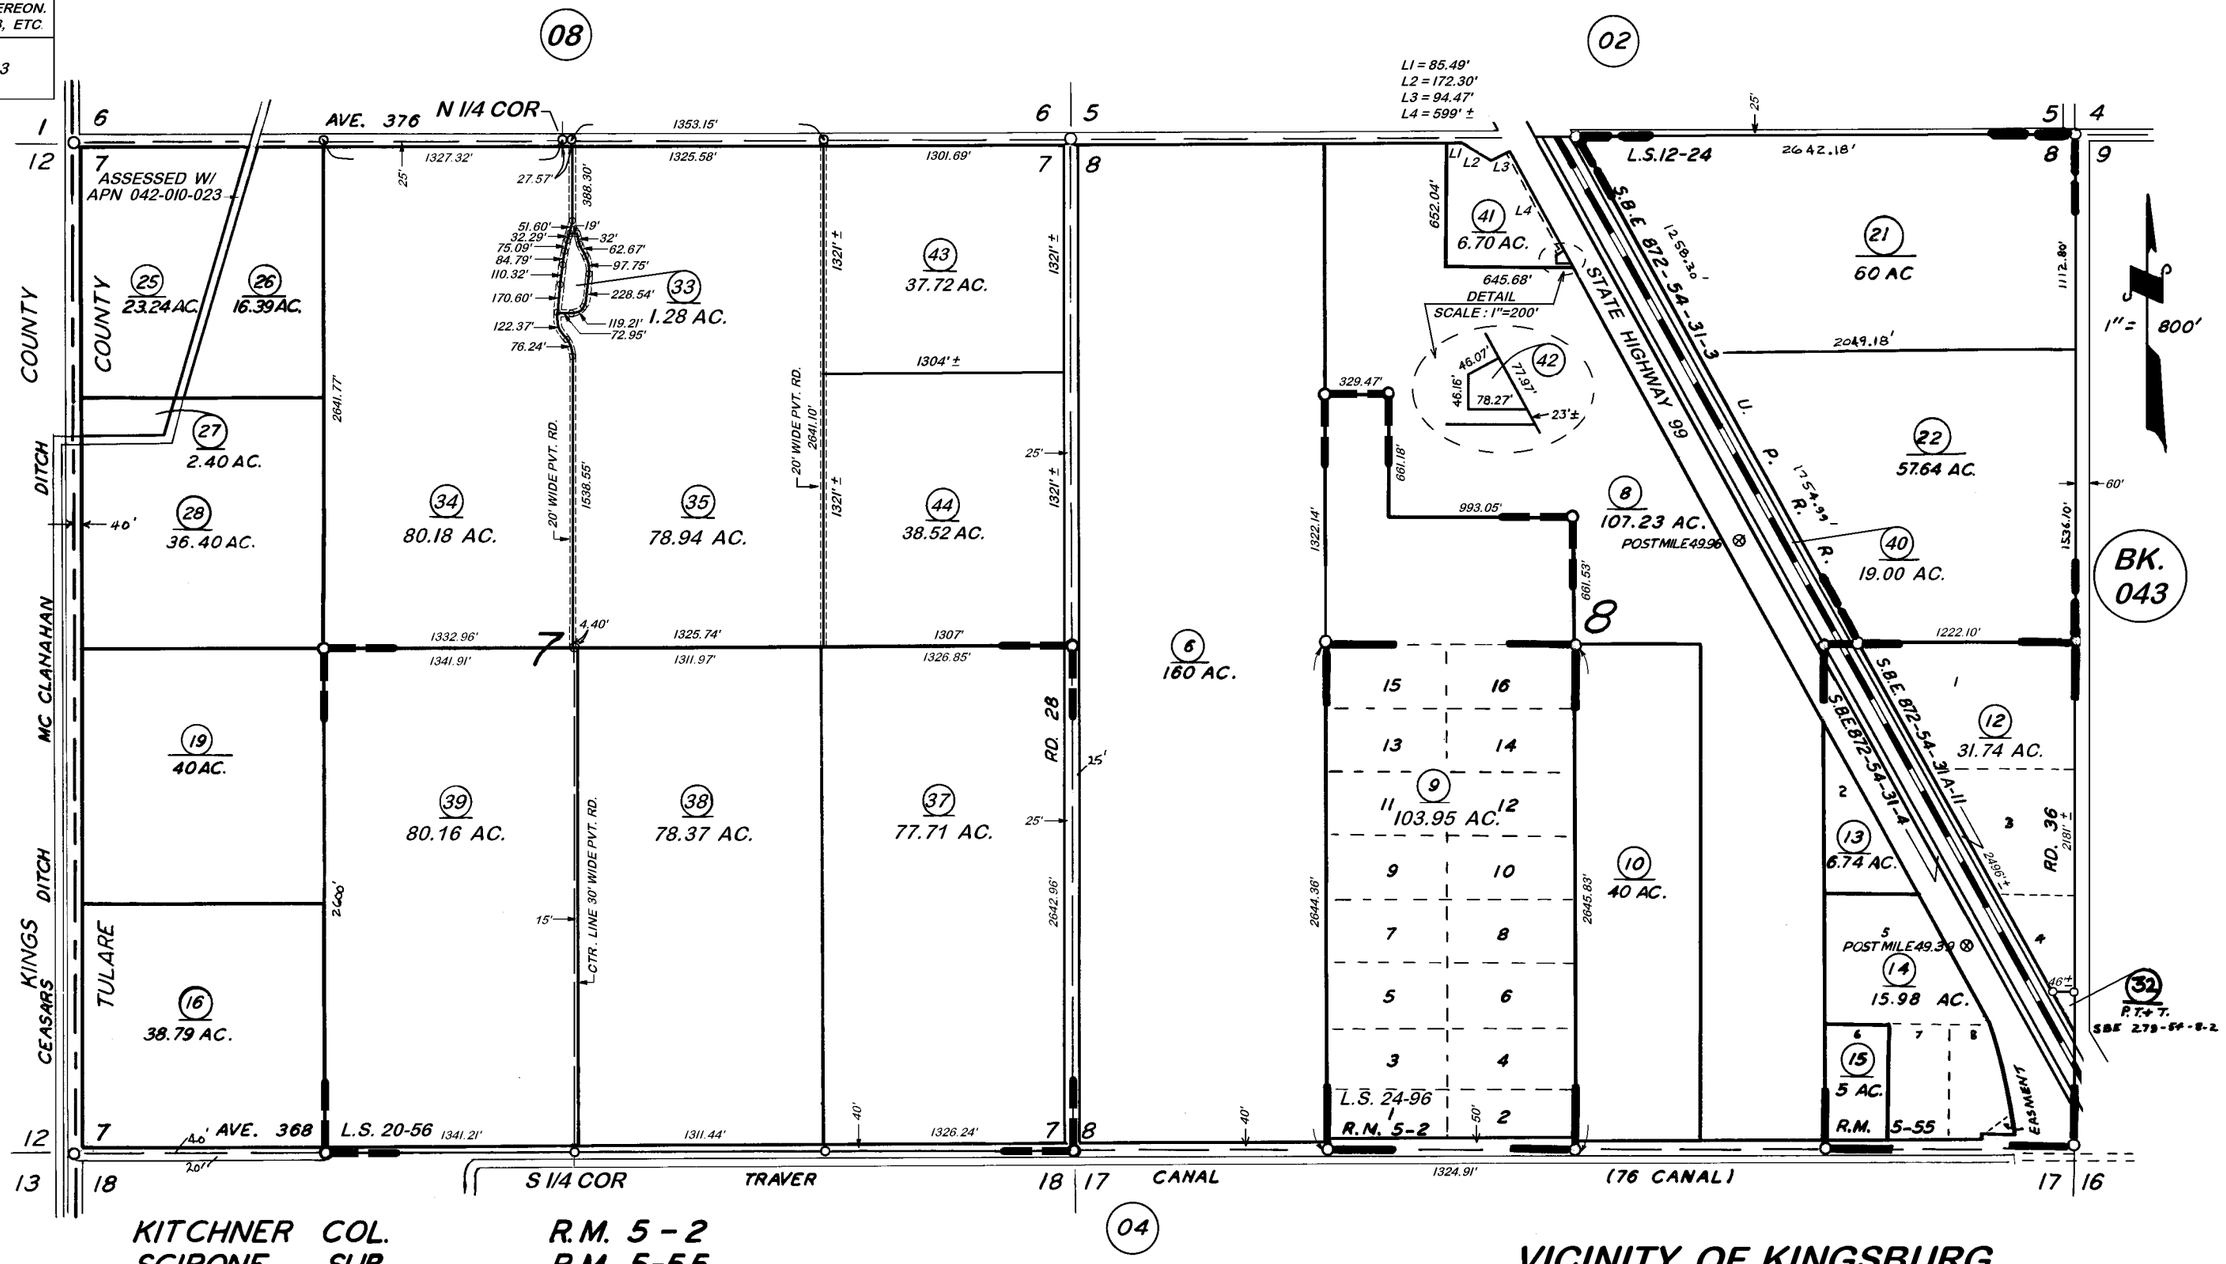

KITCHNER COL.	R.M. 5-2
SCIRONE SUB.	R.M. 5-55
RECORD OF SURVEY,	L.S. 12-24
RECORD OF SURVEY	L.S. 20-56
RECORD OF SURVEY	L.S. 24-96

VICINITY OF KINGSBURG

ASSESSOR'S MAPS BK. 042, PG. 03
COUNTY OF TULARE, CALIF.

NOTE — ASSESSOR'S BLOCK NUMBERS SHOWN IN ELLIPSES
ASSESSOR'S PARCEL NUMBERS SHOWN IN CIRCLES