DISCLAIMER

THIS MAP WAS PREPARED FOR LOCAL PROPERTY ASSESSMENT PURPOSES ONLY. THE PARCELS SHOWN HEREON MAY NOT COMPLY WITH STATE AND LOCAL SUBDIVISION ORDINANCES. NO LIABILITY IS ASSUMED FOR THE USE OF THE INFORMATION HEREON.

REVISED: 07/08/2010
REASON: ADJ. PG. UPDATE
CAD TECH: CBT

S. POR. SE¼ OF SE¼ SEC. 2, T.17S., R.23E. M.D.B.M.

TAX CODE AREA 100 - 003

043-07

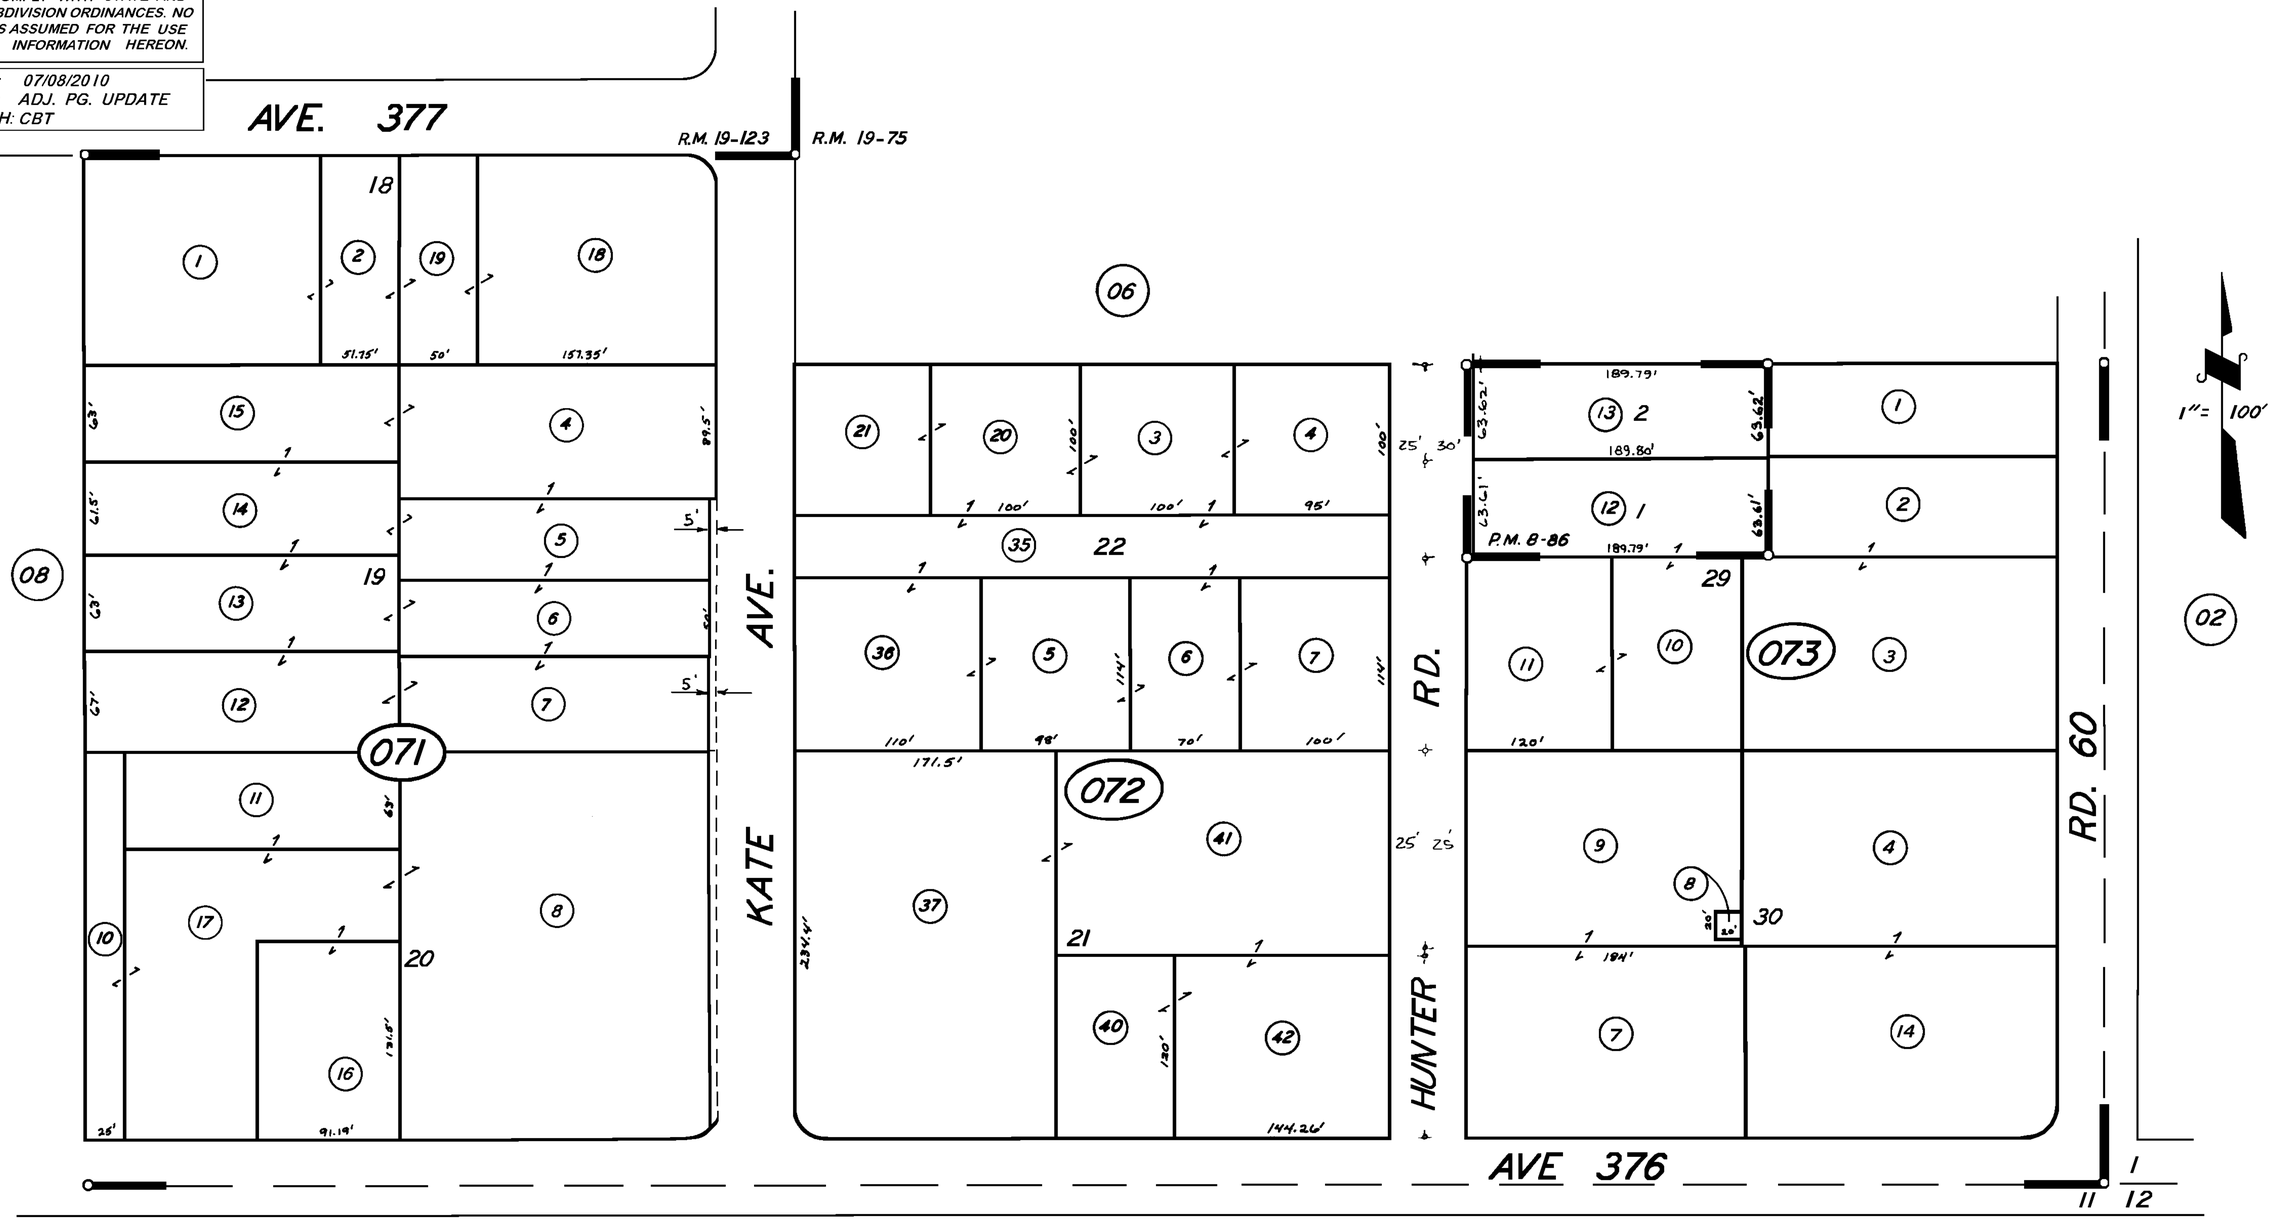

PARCEL MAP 786, P.M. 8-86
POR. TR. NO. 46, R.M. 19-75
(NEW LONDON)

VICINITY OF NEW LONDON
ASSESSOR'S MAPS BK. 43 PG. 07
COUNTY OF TULARE, CALIF.

NOTE — ASSESSOR'S BLOCK NUMBERS SHOWN IN ELLIPSES
ASSESSOR'S PARCEL NUMBERS SHOWN IN CIRCLES