DISCLAIMER

THIS MAP WAS PREPARED FOR LOCAL PROPERTY ASSESSMENT PURPOSES ONLY. THE PARCELS SHOWN HEREON MAY NOT COMPLY WITH STATE AND LOCAL SUBDIVISION ORDINANCES. NO LIABILITY IS ASSUMED FOR THE USE OF THE INFORMATION HEREON.

REVISED: 01/07/2013
REASON: UPDATE VAN NOY DITCH
CAD TECH: ASG

SEC. 7, T.17S., R.24E., M. D. B. & M.

TAX CODE AREA **43-11**
148-001
72-002

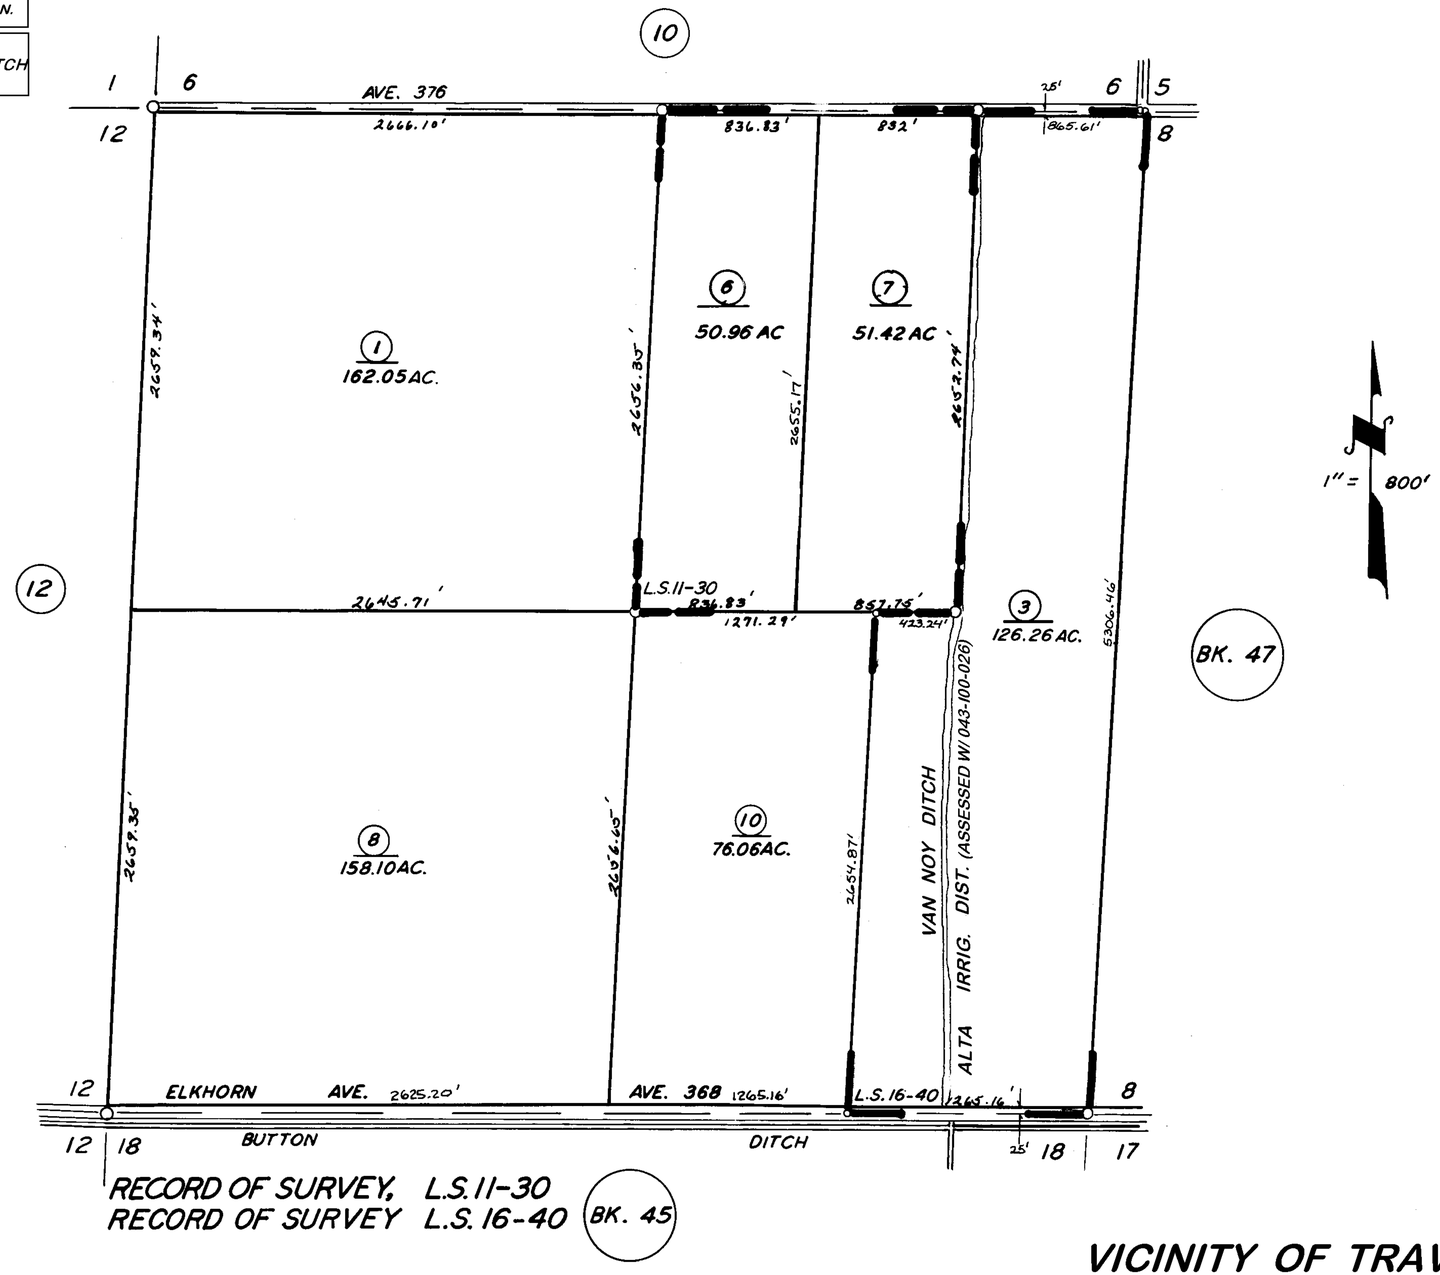

RECORD OF SURVEY, L.S.11-30
RECORD OF SURVEY L.S. 16-40 (BK. 45)

VICINITY OF TRAVER
ASSESSOR'S MAPS BK. 43, PG. 11.
COUNTY OF TULARE, CALIF.

NOTE— ASSESSOR'S BLOCK NUMBERS SHOWN IN ELLIPSES
ASSESSOR'S PARCEL NUMBERS SHOWN IN CIRCLES