DISCLAIMER

THIS MAP WAS PREPARED FOR LOCAL PROPERTY ASSESSMENT PURPOSES ONLY. THE PARCELS SHOWN HEREON MAY NOT COMPLY WITH STATE AND LOCAL SUBDIVISION ORDINANCES. NO LIABILITY IS ASSUMED FOR THE USE OF THE INFORMATION HEREON.

REVISED: 07/08/2010
REASON: 2008-0044175
CAD TECH: CBT

SEC. 11 & 12, T.17S., R.23E., M. D. B. & M.

TAX CODE AREA **043-12**
148 - 001
148 - 008

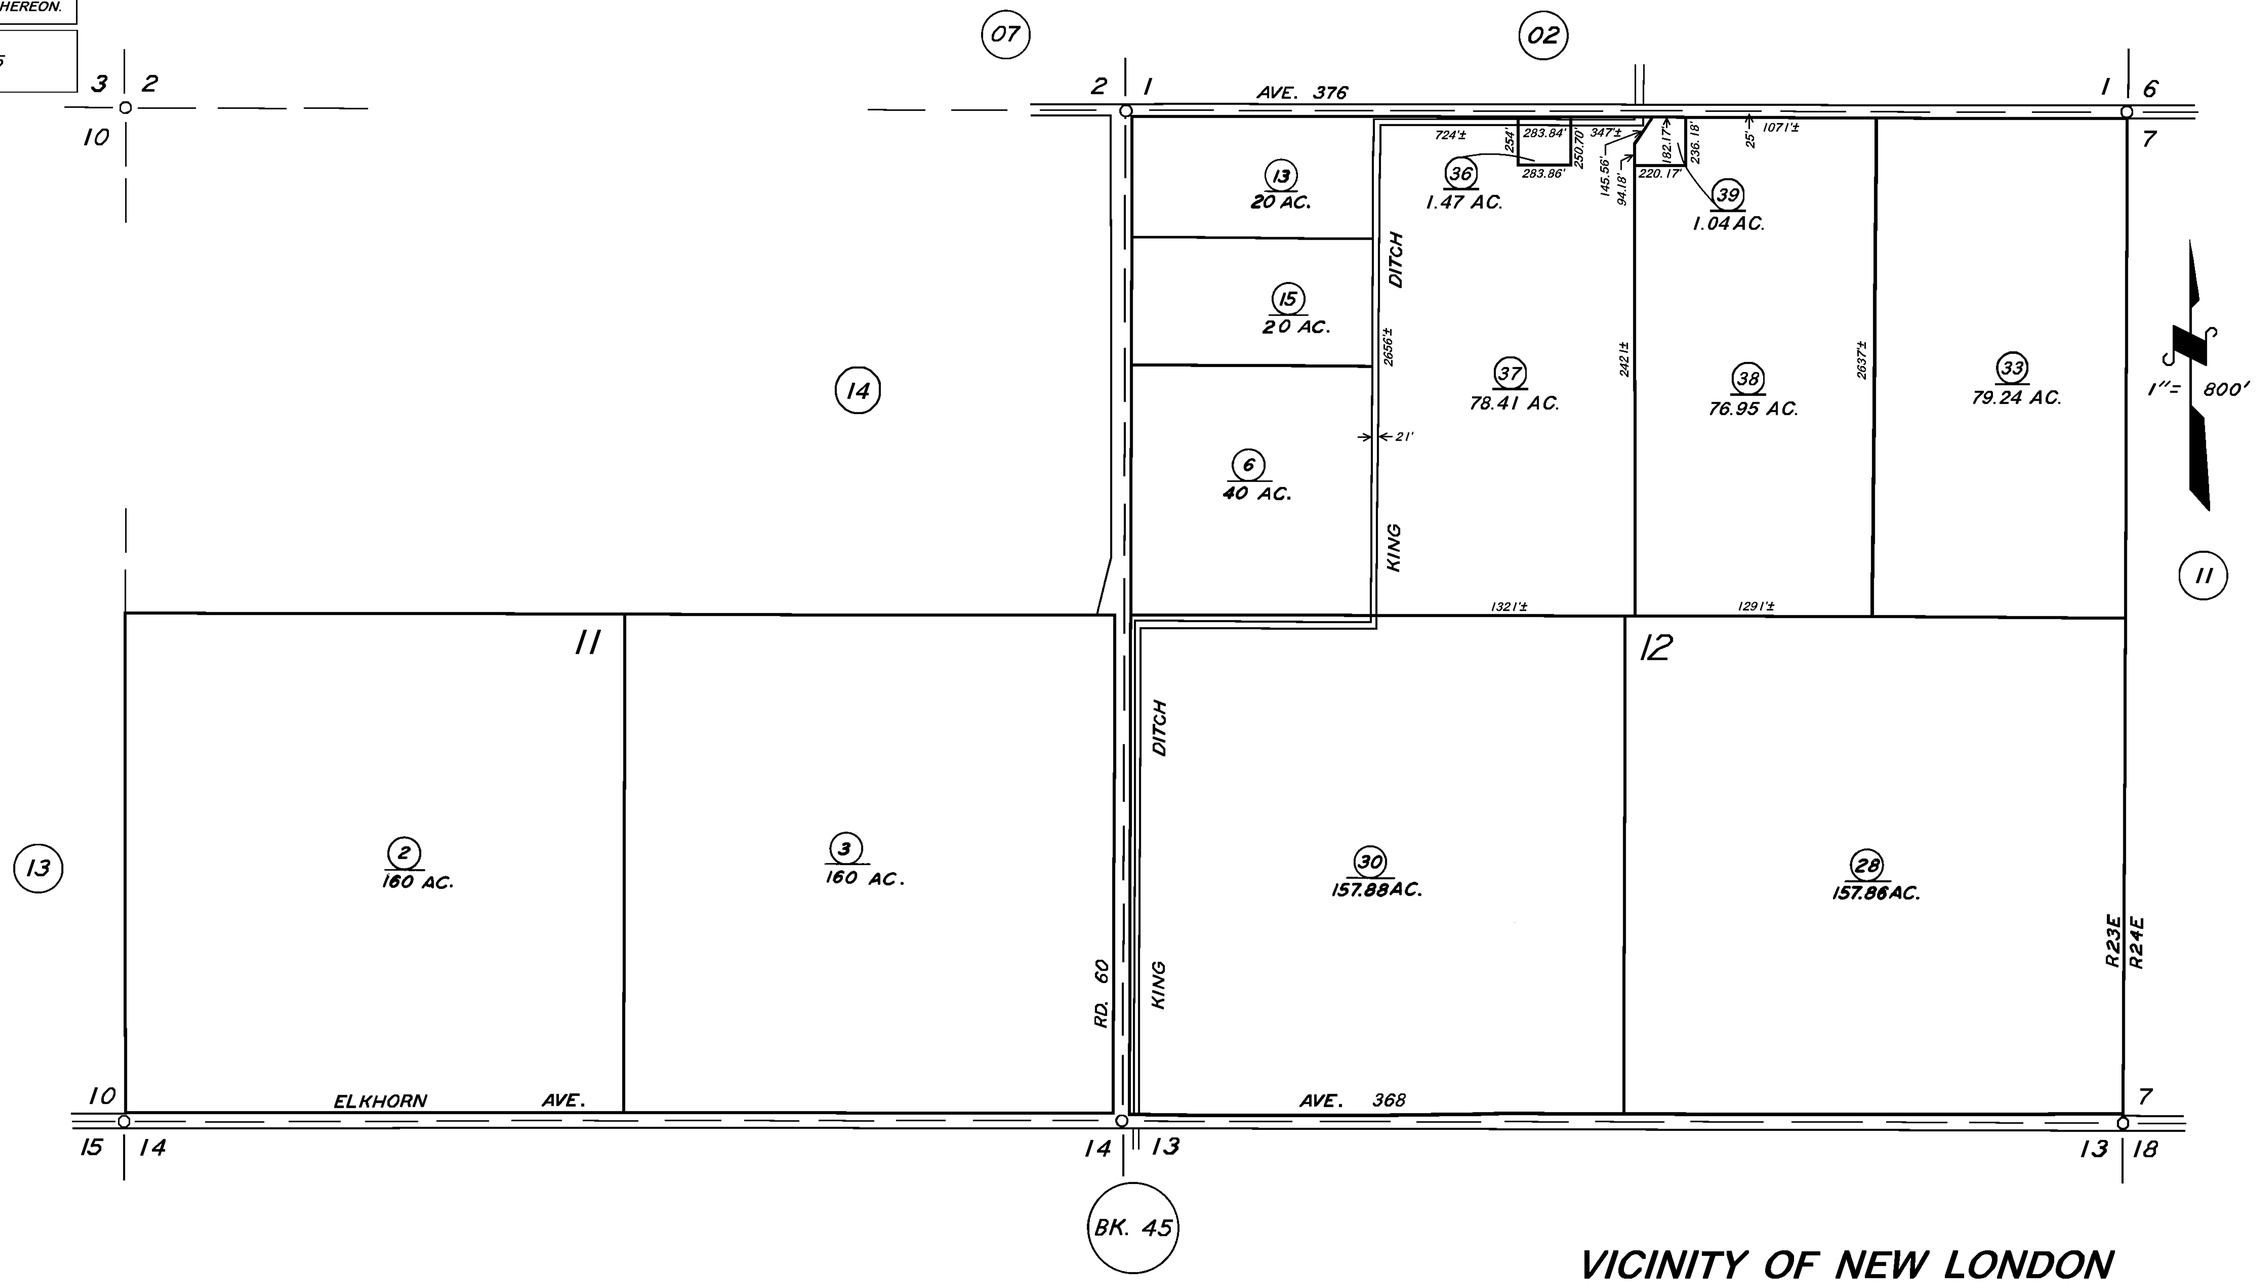

VICINITY OF NEW LONDON

ASSESSOR'S MAPS BK. **43**, PG. **12**.
COUNTY OF TULARE, CALIF.

NOTE — ASSESSOR'S BLOCK NUMBERS SHOWN IN ELLIPSES
ASSESSOR'S PARCEL NUMBERS SHOWN IN CIRCLES