DISCLAIMER

THIS MAP WAS PREPARED FOR LOCAL PROPERTY ASSESSMENT PURPOSES ONLY. THE PARCELS SHOWN HEREON MAY NOT COMPLY WITH STATE AND LOCAL SUBDIVISION ORDINANCES. NO LIABILITY IS ASSUMED FOR THE USE OF THE INFORMATION HEREON.

REVISED: 10/27/2011
REASON: 2011-0013062
CAD TECH: ASG

SEC. 25 & 26, T.17S., R.23E., M.D.B.&M.

TAX CODE AREA **045-06**

153-058
148-002
148-004
153-059

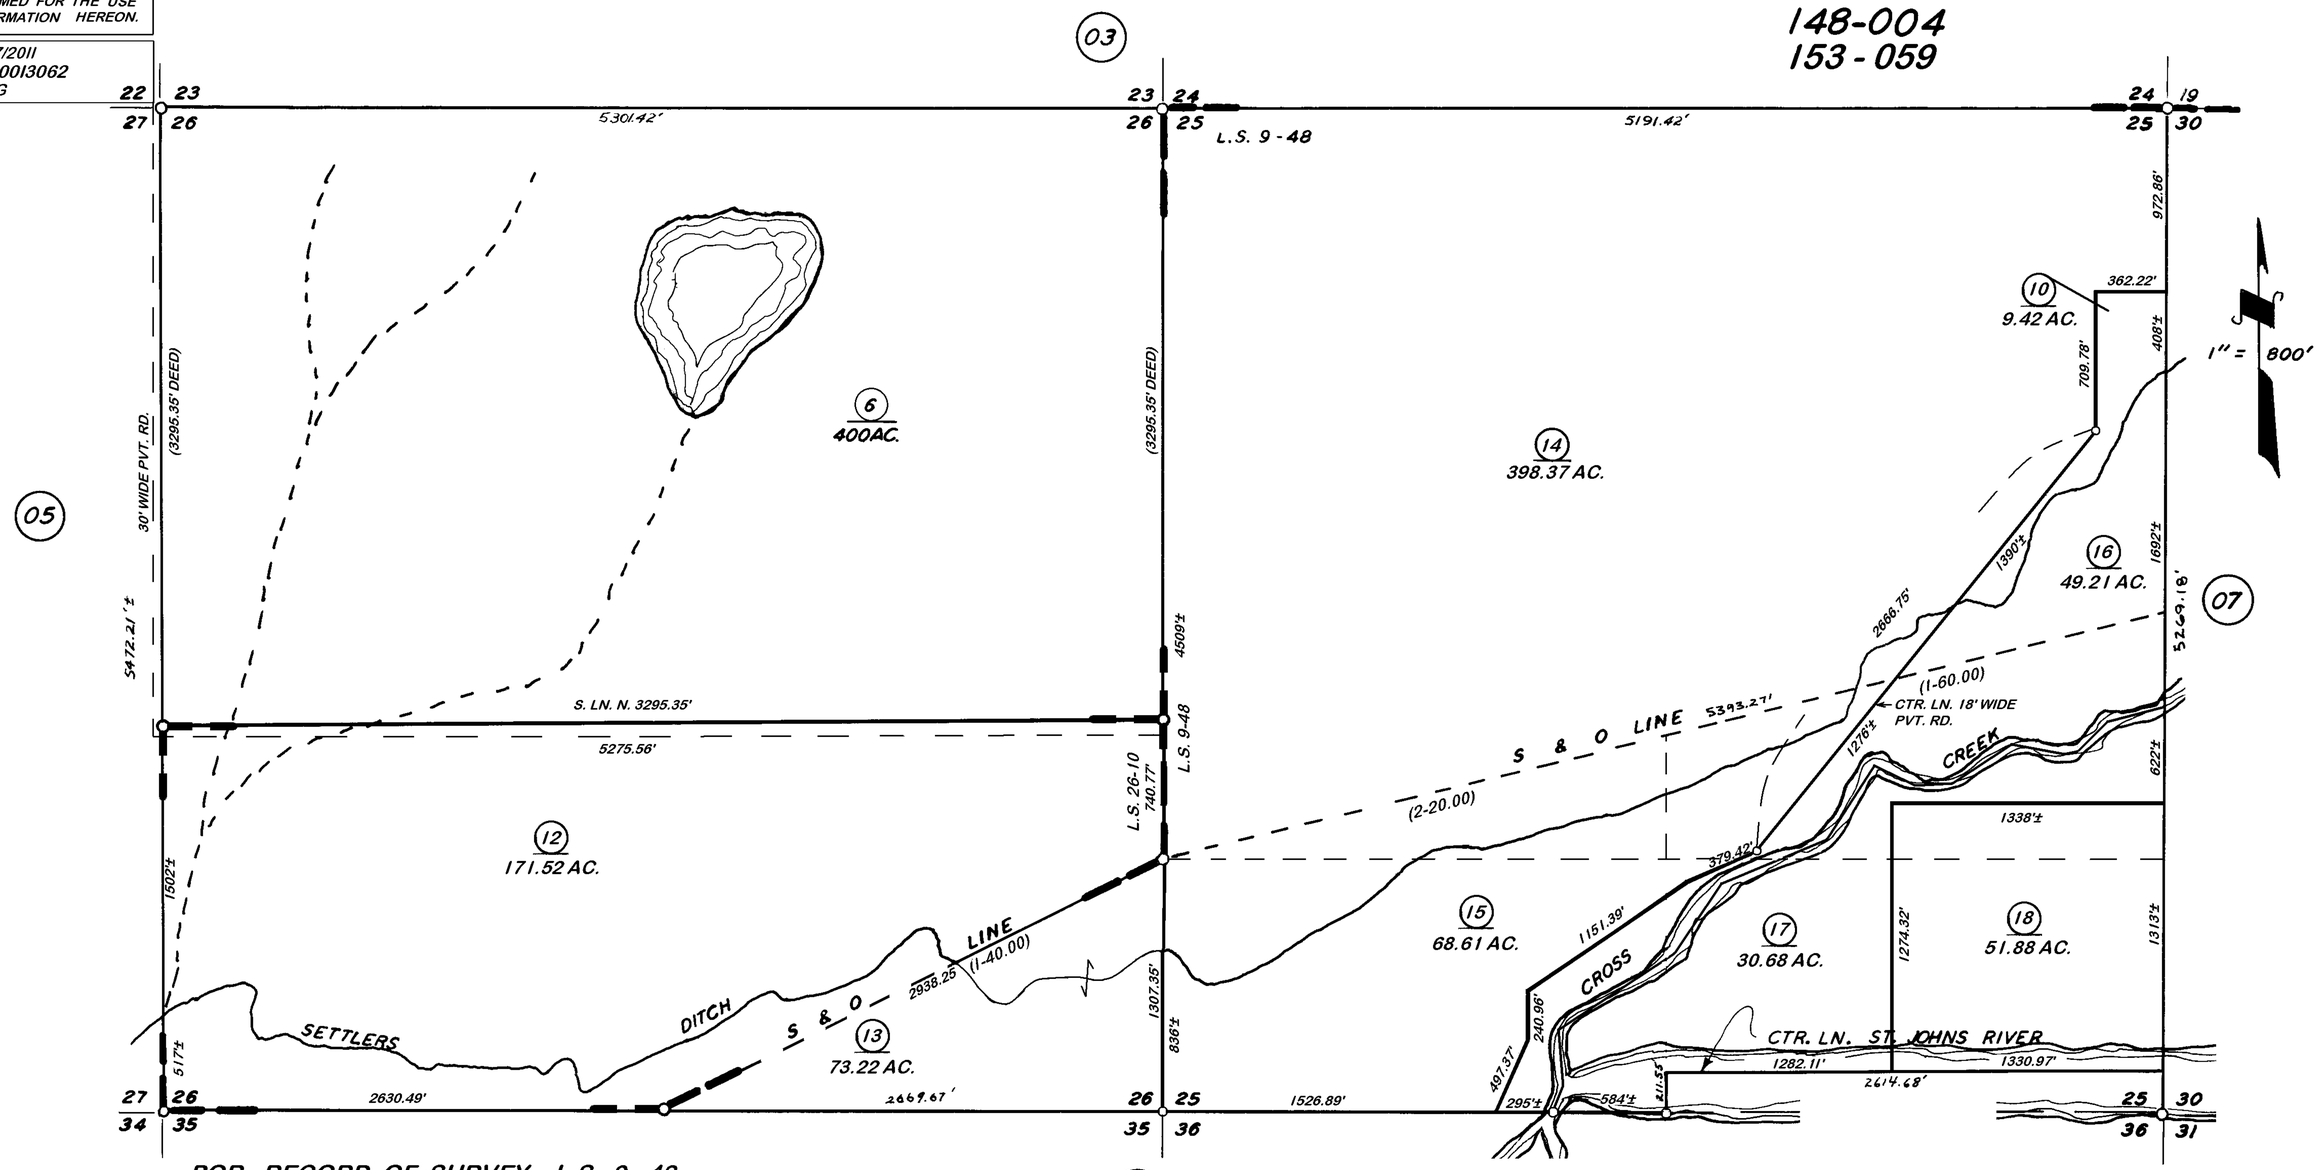

POR. RECORD OF SURVEY, L.S. 9-48
RECORD OF SURVEY, L.S. 26-10

VICINITY OF TRAVER
ASSESSOR'S MAPS BK.045, PG.06.
COUNTY OF TULARE, CALIF.

NOTE- ASSESSOR'S BLOCK NUMBERS SHOWN IN ELLIPSES
ASSESSOR'S PARCEL NUMBERS SHOWN IN CIRCLES